
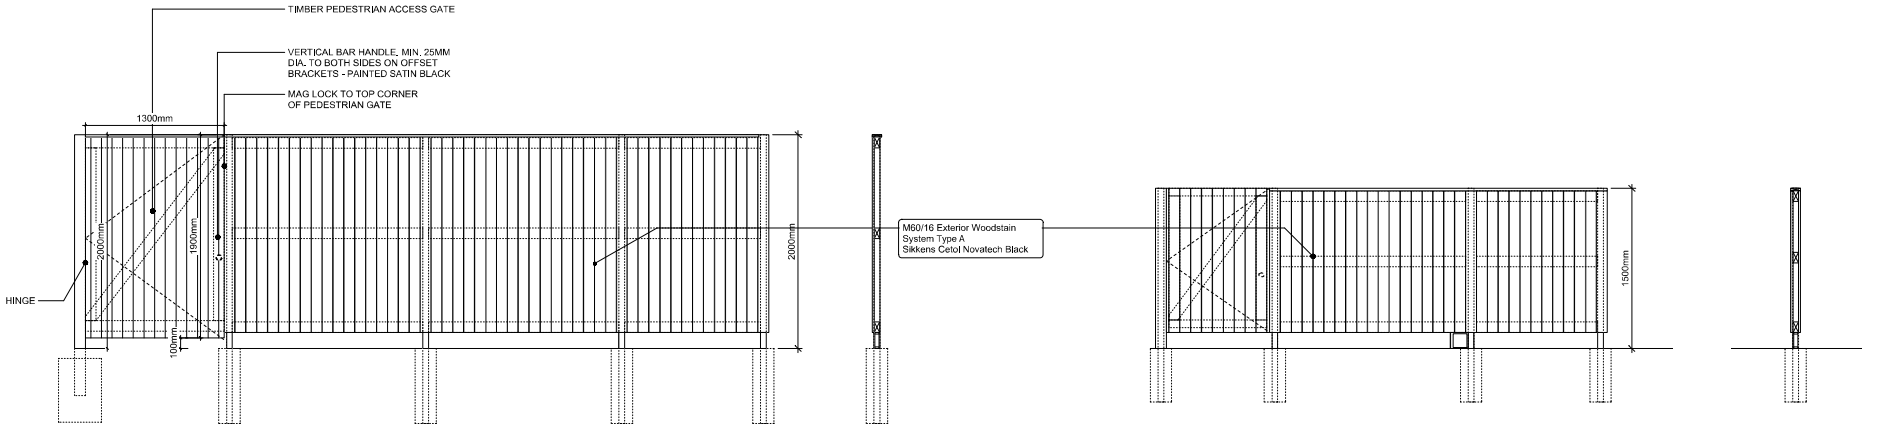


SIDE ELEVATION A
1:25@A1


TIMBER FENCE SECTION
1:25@A1

SIDE ELEVATION B
1:25@A1

TIMBER FENCE SECTION
1:25@A1

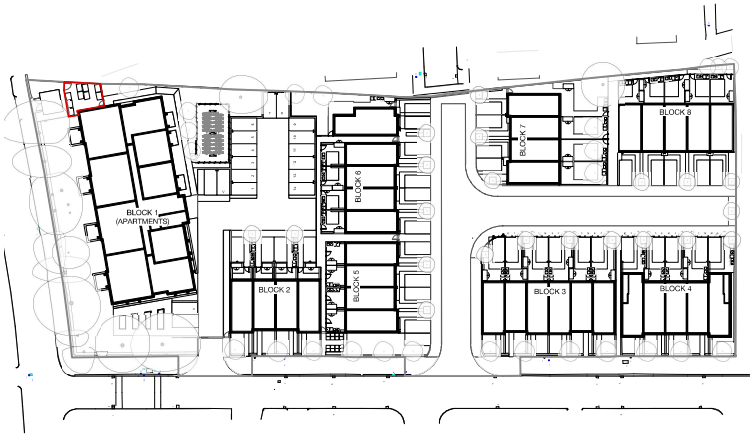

KEY SITE PLAN
1:500@A1

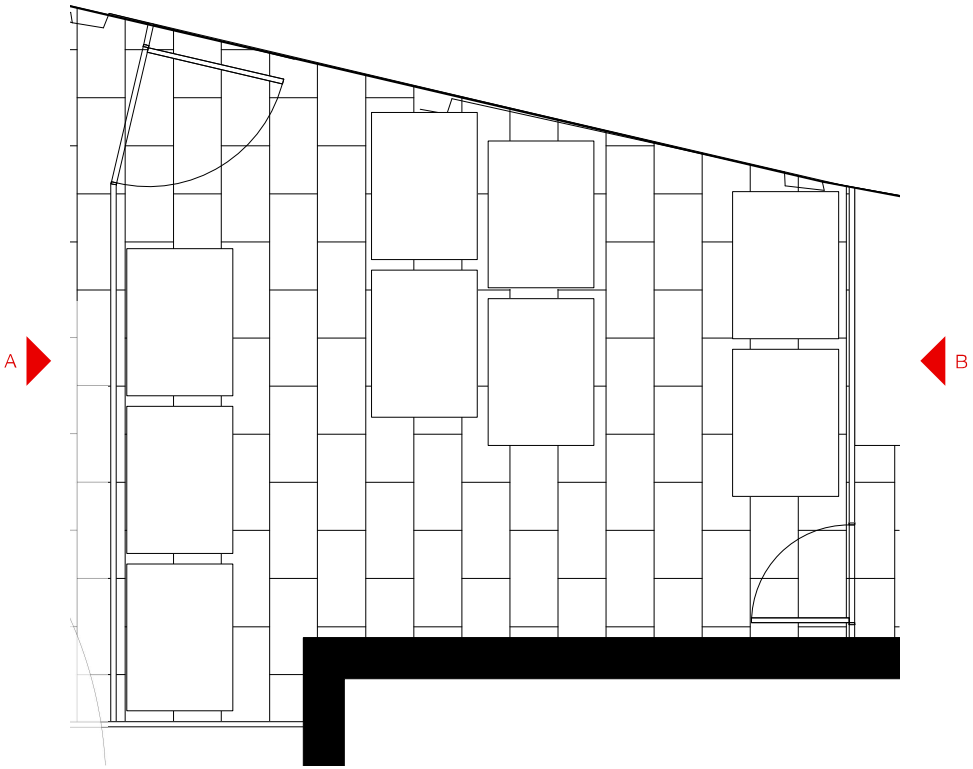

BIKE STORE PLAN
1:25@A1

COMMUNAL BIN STORE
1:10 @ A1

CONSTRUCTION

IMPORTANT NOTES:

REVISION	DATE	DESCRIPTION
A	07/08/25	Minor amendments.

CLIENT: BRITANNIA GROUP
PROJECT: PROPOSED RESIDENTIAL DEVELOPMENT
ADDRESS: VICTORIA PARK PROBATION CENTRE
DRAWING TITLE: COMMUNAL BIN STORE
SCALE: 1:10 @ A1
DATE: MAY 2025
DRAWING NO: A662_C_4014A

OLLIER SMURTHWAITE ARCHITECTS
40 King Street, Manchester, M2 6BA
T 0161 883 0838
F 0161 883 0839
E mail@olliersmurthwaite.com

© Copyright Ollier Smurthwaite Architects