

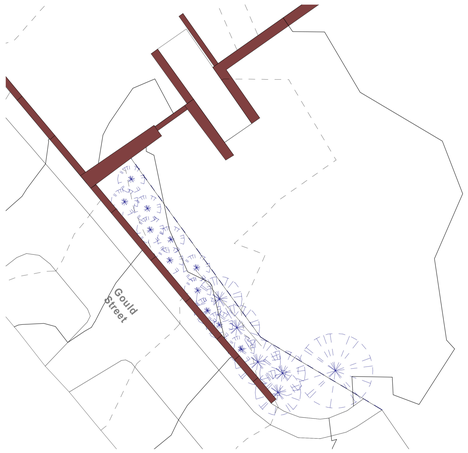



EXISTING PLAN

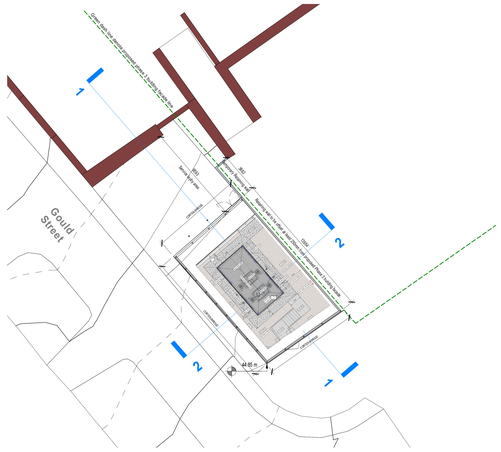


PROPOSED PLAN - PRIOR TO CONSTRUCTION OF ADJACENT BUILDING

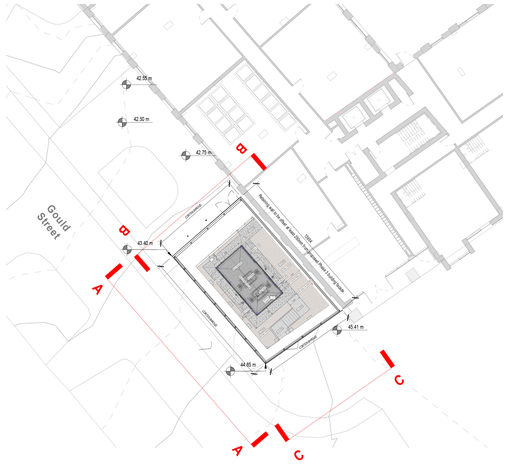


PROPOSED PLAN - WITH ADJACENT BUILDING

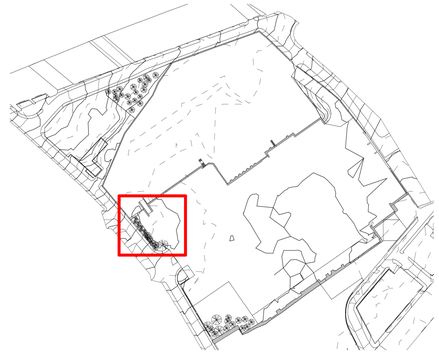


SITE LOCATION PLAN

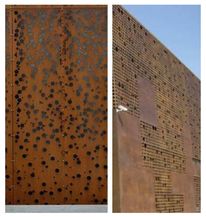

Coreten Steel sheet screen cladding with laser cut decorative pattern to be agreed.
Refer to precedent images above.
Pattern shown in drawings on left only indicative.

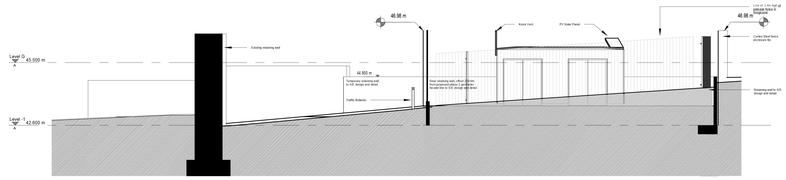


SECTION 1 - LONG SECTION THROUGH COMPOUND

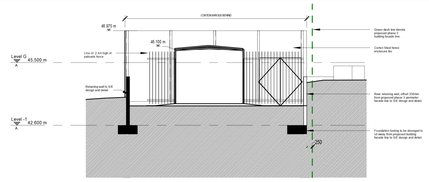


SECTION 2 - SHORT SECTION THROUGH COMPOUND




ELEVATION A - PRIOR TO CONSTRUCTION OF ADJACENT BUILDING

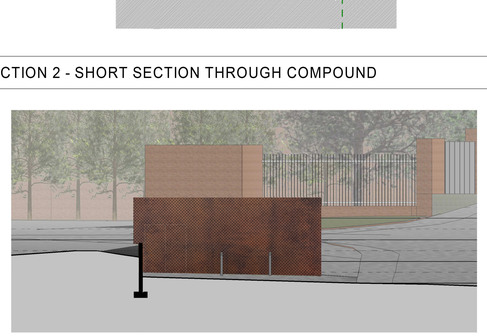

ELEVATION B - PRIOR TO CONSTRUCTION OF ADJACENT BUILDING

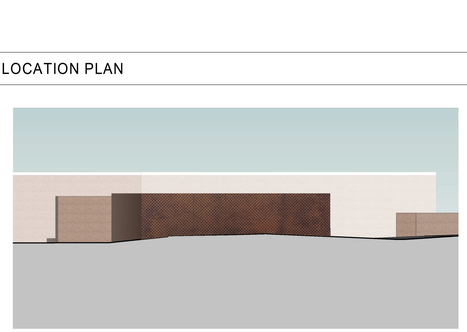


ELEVATION C - PRIOR TO CONSTRUCTION OF ADJACENT BUILDING

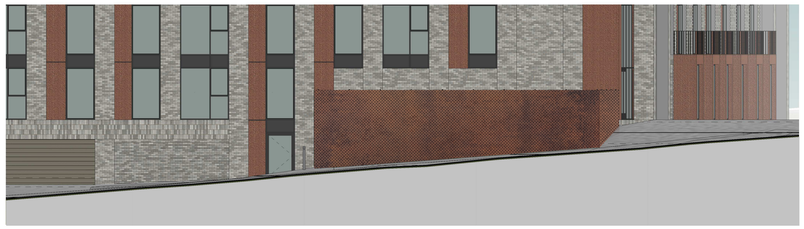


ELEVATION A - IN CONTEXT WITH ADJACENT BUILDING




ELEVATION B - IN CONTEXT WITH ADJACENT BUILDING

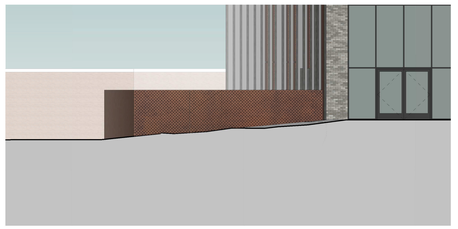


ELEVATION C - IN CONTEXT WITH ADJACENT BUILDING

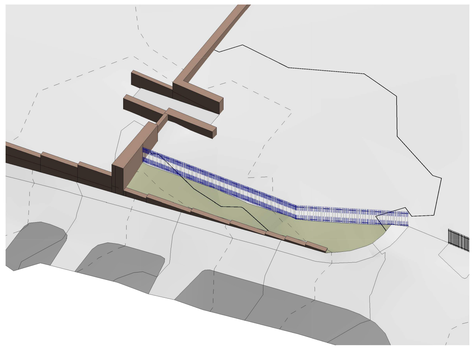

EXISTING 3D AERIAL

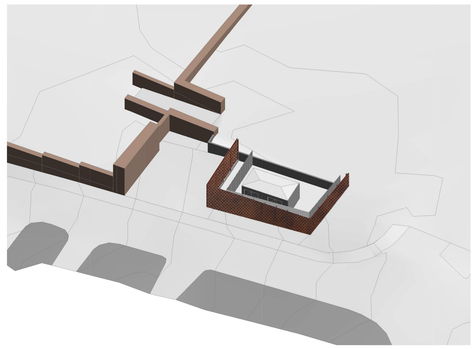

PROPOSED 3D AERIAL - PRIOR TO CONSTRUCTION OF ADJACENT BUILDING

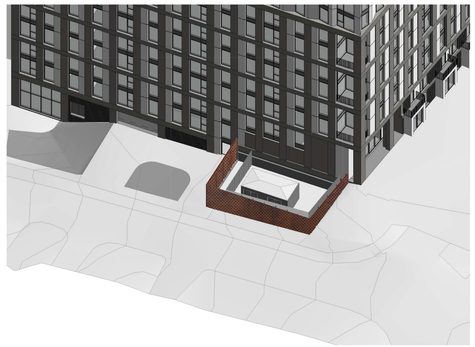

PROPOSED 3D AERIAL WITH ADJACENT BUILDING

Rev	Description	Date	Dr by	App by
4	Layout updated	15.02.21	FW	DL
3	Clarification to Gas Infrastructure Works	13.12.21	FW	DB
2	Drawing amended to reflect comments discussed during workshop dated 11.08.20	12.08.20	SL	DB
1	Drawing amended to reflect comment raised workshop.	10.08.20	SL	DB

original by: SL
date created: 07/29/20
Approved by: DB

AHR Architects Ltd
5th Floor
55 Princess Street
Manchester
M2 4EW
United Kingdom

T +44(0)161 8287900
E manchester@ahr.co.uk
www.ahr.co.uk

client name: Southvalley Estates Ltd

project: The Gasworks New Town - Site

drawing: Planned Infrastructure works - Along Gould Street Phase 1a

computer file: C:\Revit Projects\Gould Street Amended Site Plan R2021_fedhim.white.rvt

plot date:

project number: 2015.00541.000

scale: As indicated@A0

drawing number: GS-AHR-SO-ZZ-DR-A-90-100

rev: 4

issue status:

This drawing is to be read in conjunction with all related drawings. All dimensions must be checked and verified on site before commencing any work or producing shop drawings. The originator should be notified immediately of any discrepancy.
This drawing is copyright and remains the property of AHR.