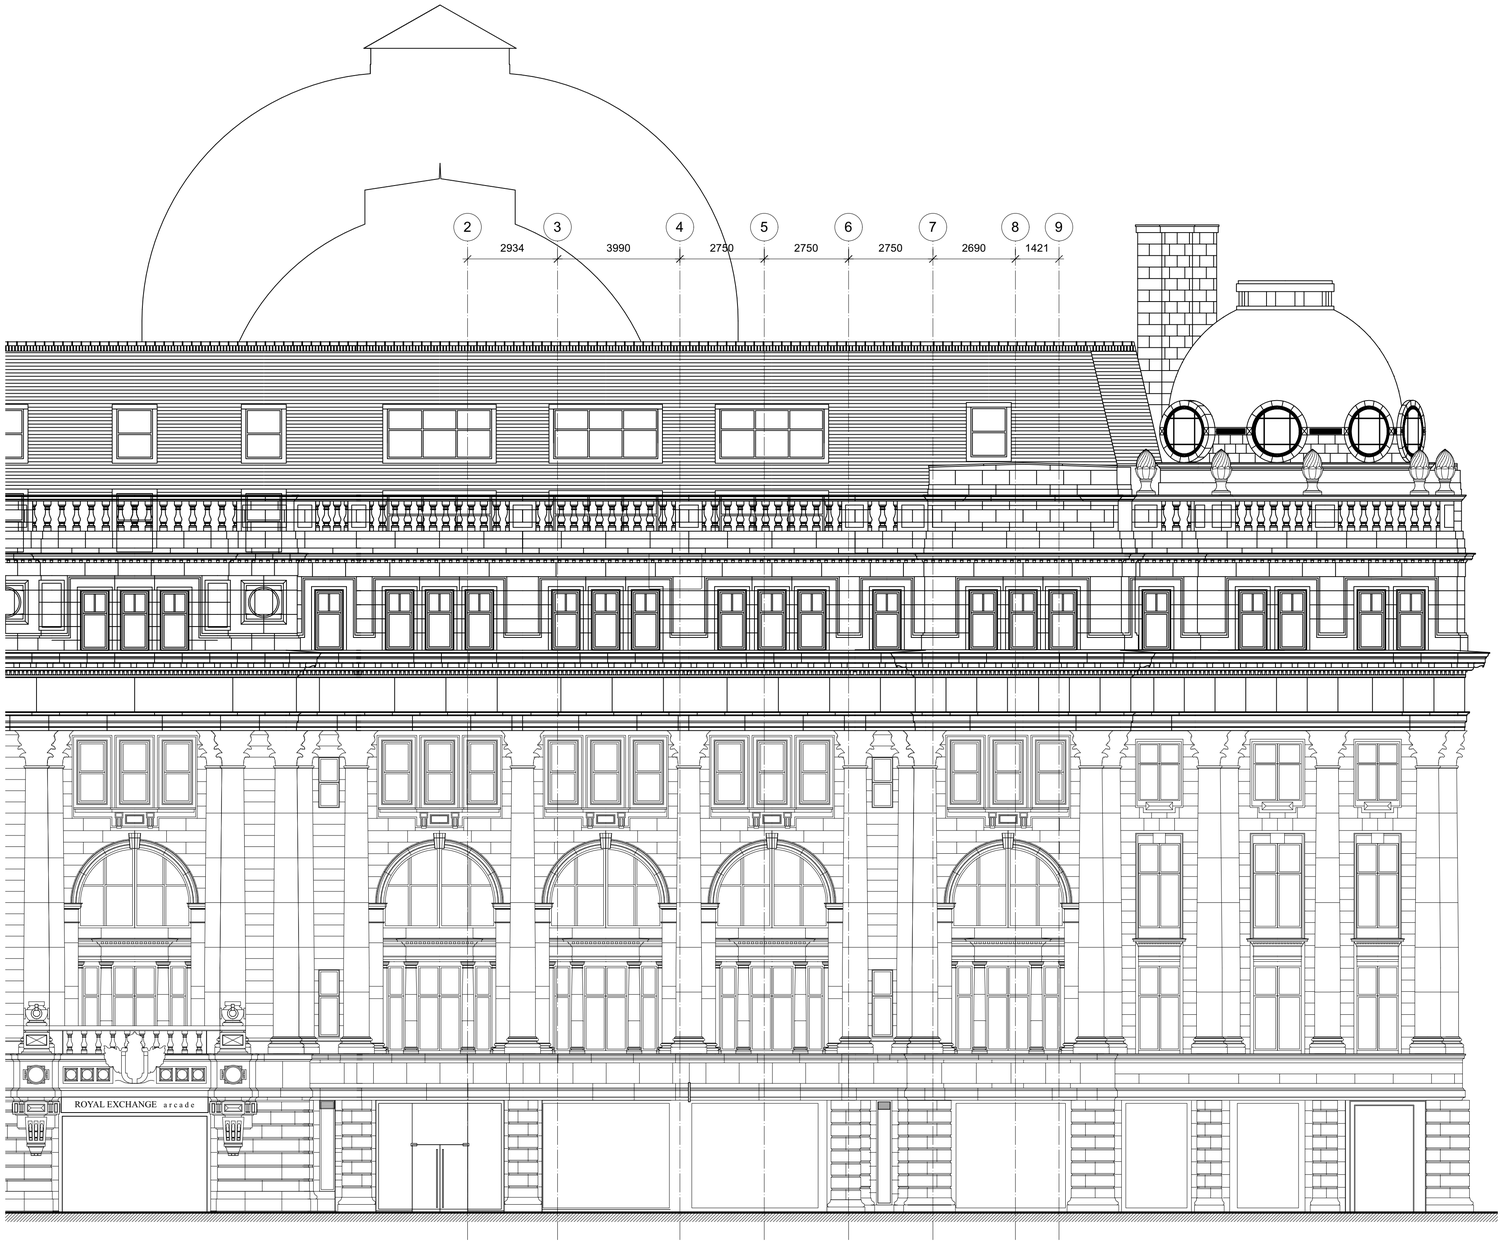


1 EXISTING STOREFRONT ELEVATION

EX320 SCALE 1:100 @ A1

0 2 4 6 8 10

Scale bar (metres) 1:100

apt.design

Studio 1
31 Main Street, Kilby
Leicestershire, UK, LE18 3TD

Studio 2
2nd Floor, 22 Conduit Street
London, UK, W1S 2XR

W www.apt-design.co.uk T +44 (0)1858 469420

For Office Use: A_12746

ANTHROPOLOGIE

1-5 ST. ANNS SQUARE
MANCHESTER
M2 7EF

CONSULTANT :

DRAWN BY:

OTB

ISSUE / DATE:

PLANNING/LBC	17.10.2025

REVISION :

SHEET TITLE :

EXISTING STOREFRONT ELEVATION

SHEET NO. :

EX320

Figured dimensions shall be taken in preference to scaled dimensions and any discrepancies or errors are to be referred to the Designer. Contractors, sub-contractors and suppliers must verify all dimensions on site before commencing work or making any fabrication drawings. © Copyright Reserved