
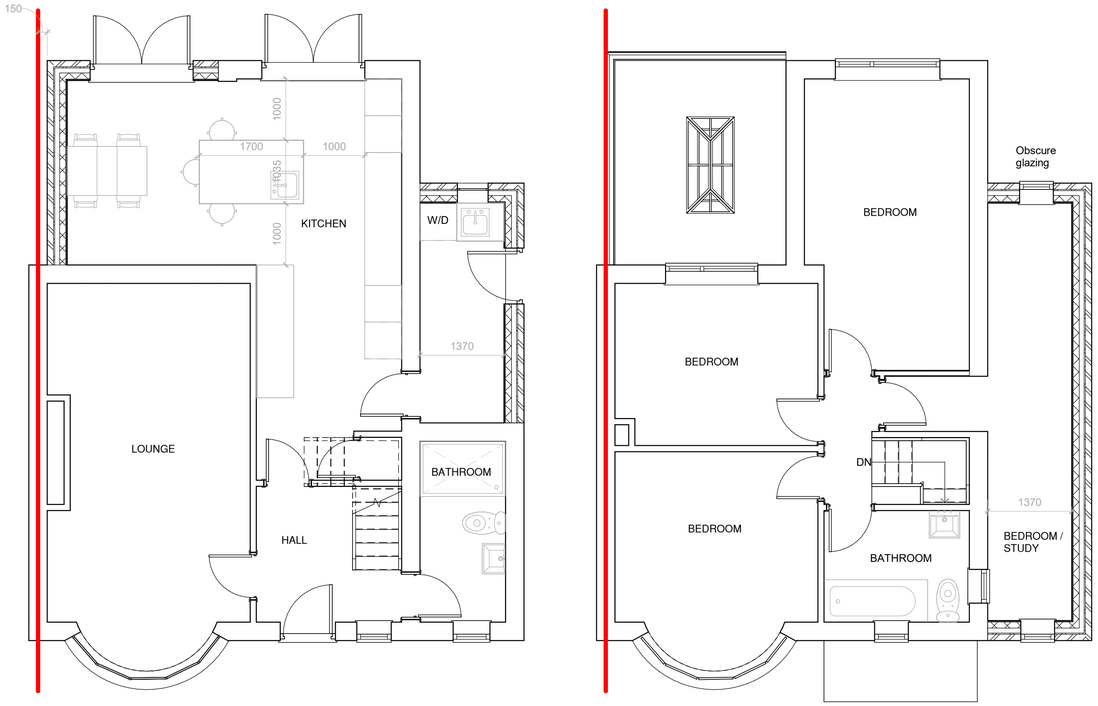


2 As Proposed Ground Floor
1 : 50

3 As Proposed 1st Floor
1 : 50

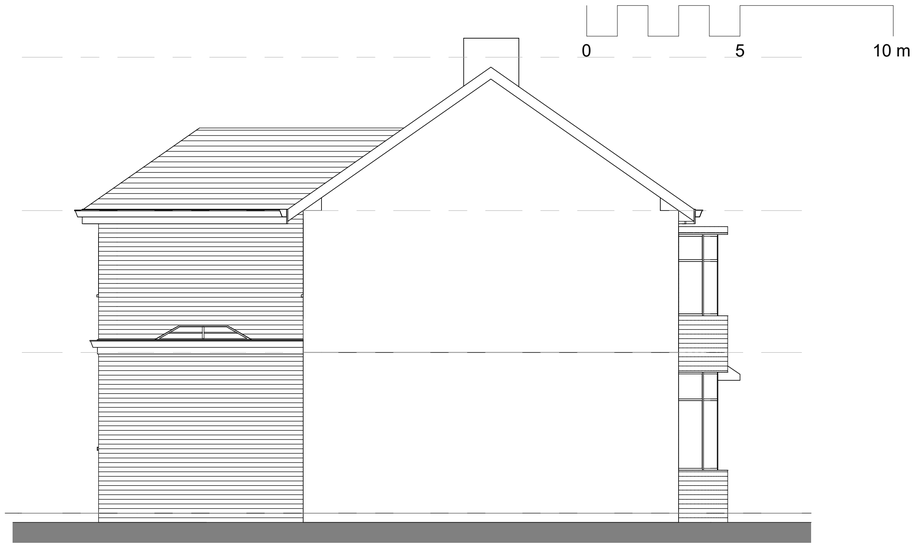

7 As Proposed LHS Elevation
1 : 50


NOTES

ALL DIMENSIONS AND LEVELS ARE TO BE CHECKED ON SITE

ANY DISCREPANCIES ARE TO BE REPORTED TO THE PROJECT MANAGER BEFORE ANY WORK COMMENCES


THIS DRAWING SHALL NOT BE SCALED TO ASCERTAIN ANY DIMENSIONS WORK TO FIGURED DIMS ONLY

THIS DRAWING SHALL NOT BE REPRODUCED WITHOUT EXPRESS WRITTEN PERMISSION FROM Clarkes Bespoke Design LTD.

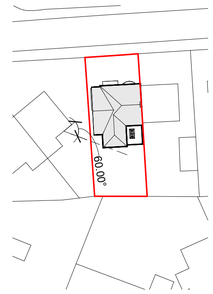


1 Block Plan
1 : 500



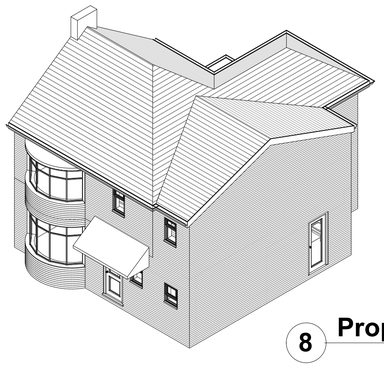

8 Proposed 3D

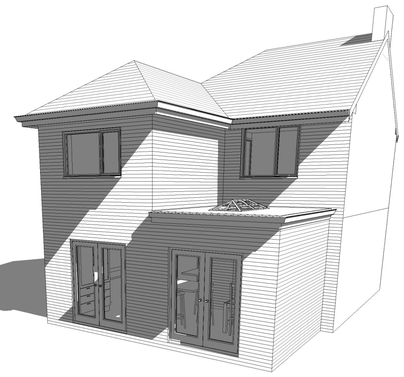

10 3D View 2



9 3D View 1



6 As Proposed Front Elevation
1 : 50



5 As Proposed RHS Elevation
1 : 50



4 As Proposed Rear Elevation
1 : 50

P1 Date 1 BC First Issue

Rev No.	Rev Date	Rev By	Description

project
4 Laneside Road

location
4 Laneside Road
Manchester
M20 5PDD

client
Louise Dunn

DESIGN
ARCHITECTURE.INTERIOR.LANDSCAPE
T: 07402266305 E: brad@cbdarchitecture.com

Clarkes Bespoke Design LTD
CIAT CHARTERED PRACTICE

drawing title
As Proposed

dwg purpose
PRELIMINARY

scale As indicated drawn BC checked BC
@ sheet size A1 rev date Date 1
25-006 job number PL-003 drawing number P1 revision