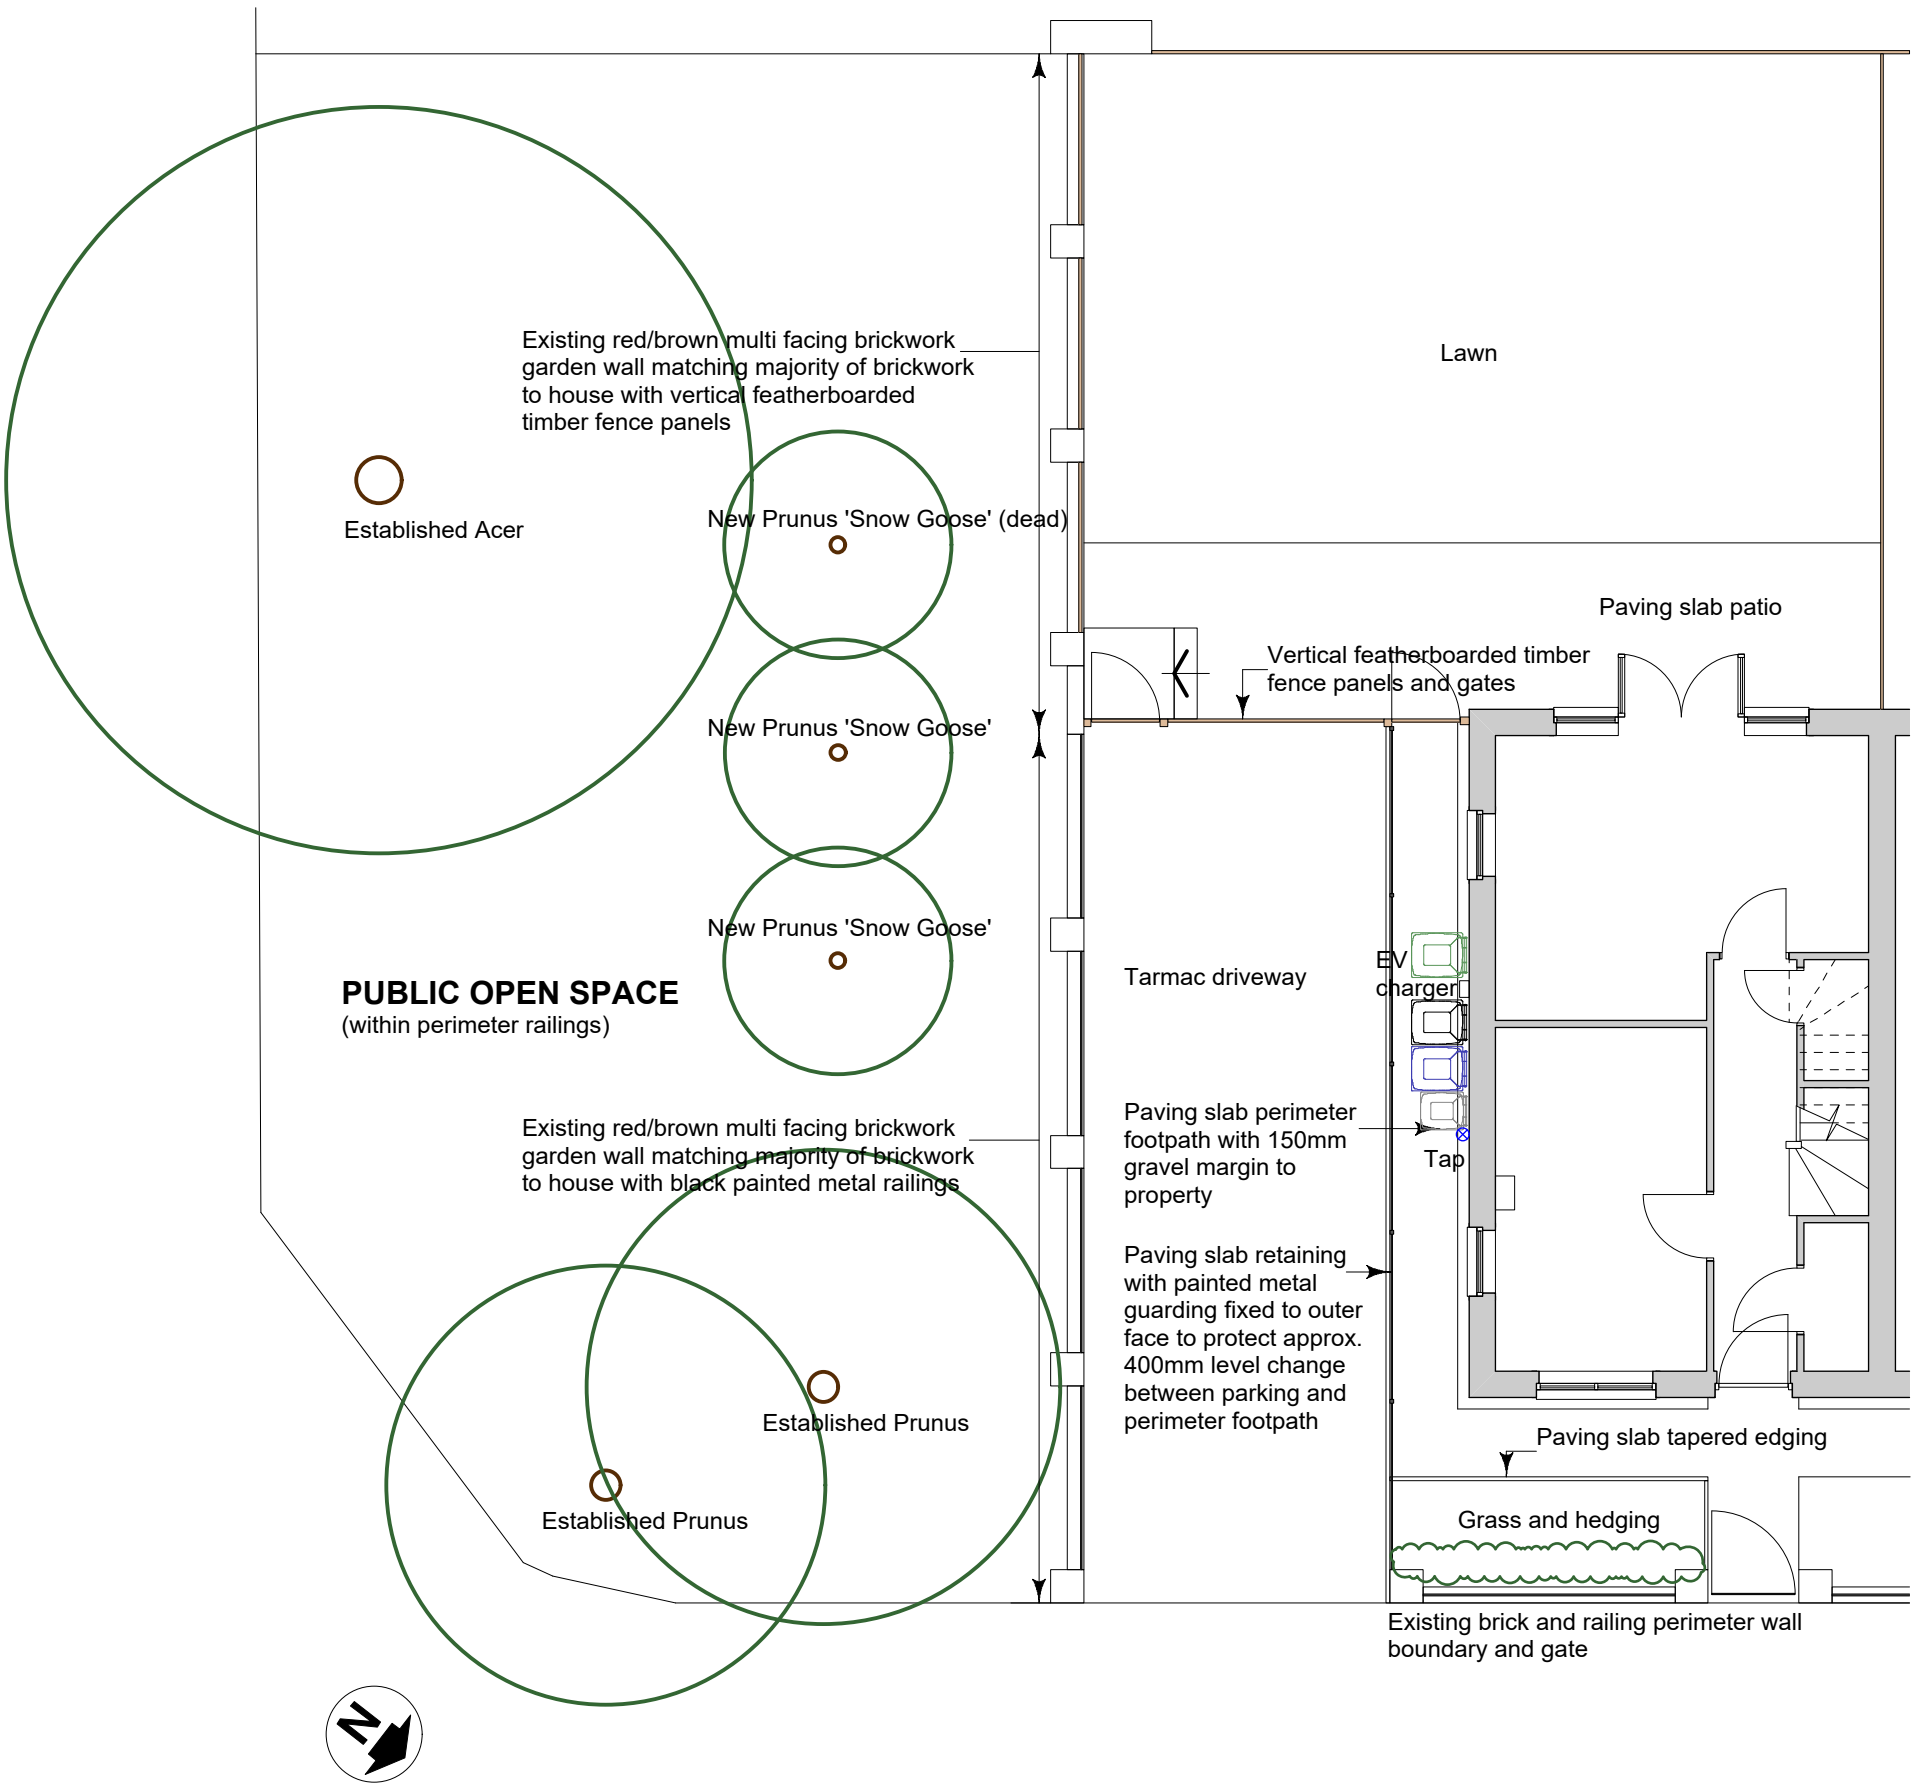


0 1 2 3 4 5 M

GROUND FLOOR EXTENSION FOR
MR. & MRS. A. RIBBONS-JONES
1a HALMORE ROAD MILES PLATTING M40 7FB

EXISTING SITE PLAN

APRIL 2025

PR02-06 scale 1:100 @ A3