
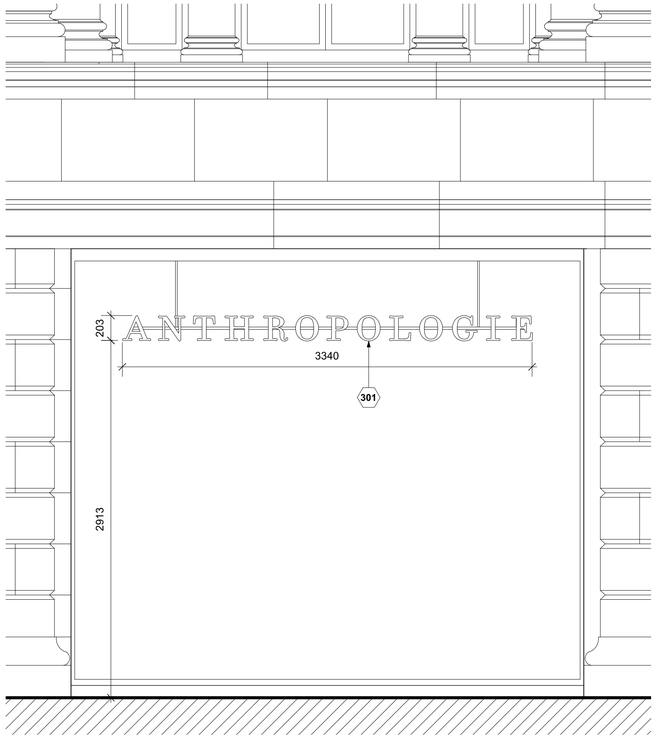


1 STOREFRONT ELEVATION

PL361 SCALE: 1:25 @ A1

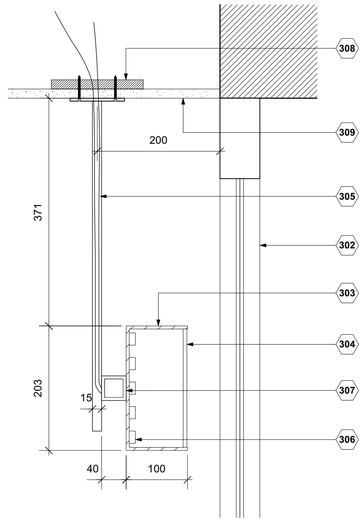

3 SECTION

PL361 SCALE: 1:5 @ A1

KEY NOTES

301 3340MM WIDE INTERNAL SIGN SUSPENDED BEHIND SHOPFRONT GLAZING AS 203X100MM POWDER COATED (ANODISED FINISH) ALUMINIUM LETTER CASINGS WITH 6MM WHITE SEMI TRANSLUCENT ACRYLIC FACE ON 40X40MM POWDER COATED (ANODISED FINISH) ALUMINIUM RACEWAY SECURED TO UNDERSIDE OF SOFFIT ON 15MM DIA. POWDER COATED (ANODISED FINISH) ALUMINIUM RODS.

302 EXISTING SHOPFRONT GLAZING.

303 203X100MM POWDER COATED (ANODISED FINISH) ALUMINIUM LETTER CASING.

304 6MM WHITE SEMI TRANSLUCENT ACRYLIC FACE.


305 15MM DIA. POWDER COATED (ANODISED FINISH) ALUMINIUM RODS.

306 LED LIGHTING SECURED TO INNER FACE OF LETTER CASING.

307 40X40MM POWDER COATED (ANODISED FINISH) ALUMINIUM RACEWAY.

308 PLYWOOD PATTRESS/BLOCKING INSTALLED ABOVE PLASTERBOARD LINING.

309 PLASTERBOARD CEILING FINSHED IN WHITE.

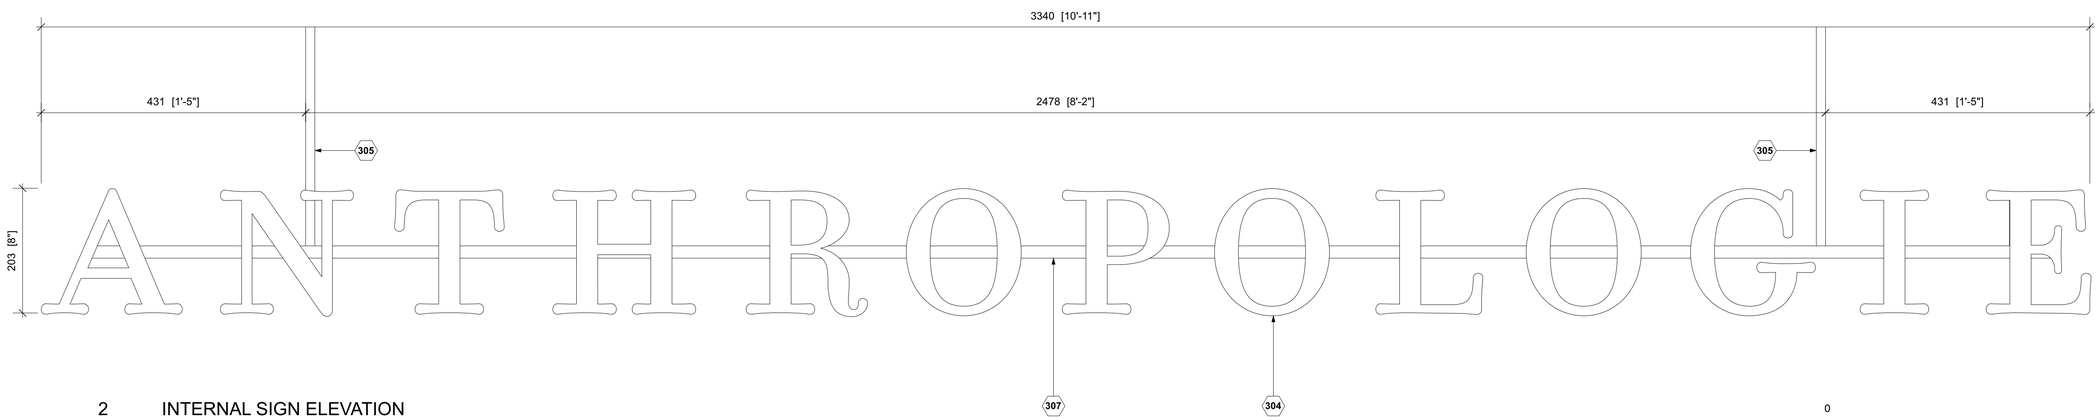

2 INTERNAL SIGN ELEVATION

PL361 SCALE: 1:5 @ A1

0 500

Scale bar (mm) 1:5

0 0.5 1 1.5 2 2.5

Scale bar (metres) 1:25

apt.design

Studio 1
31 Main Street, Kilby
Leicestershire, UK, LE18 3TD

Studio 2
2nd Floor, 22 Conduit Street
London, UK, W1S 2XR

W www.apt-design.co.uk T +44 (0)1858 469420

For Office Use: A_12746

ANTHROPOLOGIE

1-5 ST. ANNS SQUARE
MANCHESTER
M2 7EF
L1 3DS

CONSULTANT :

DRAWN BY:

OTB

ISSUE / DATE:

LISTED BUILDING CONSENT	08.08.2025

REVISION :

A SIGN TYPE AMENDED	22.08.2025

SHEET TITLE :

PROPOSED INTERNAL SIGN DETAILS

SHEET NO. :

PL361

Figured dimensions shall be taken in preference to scaled dimensions and any discrepancies or errors are to be referred to the Designer. Contractors, sub-contractors and suppliers must verify all dimensions on site before commencing work or making any fabrication drawings. @ Copyright Reserved