




FIRST FLOOR PLAN 1:50

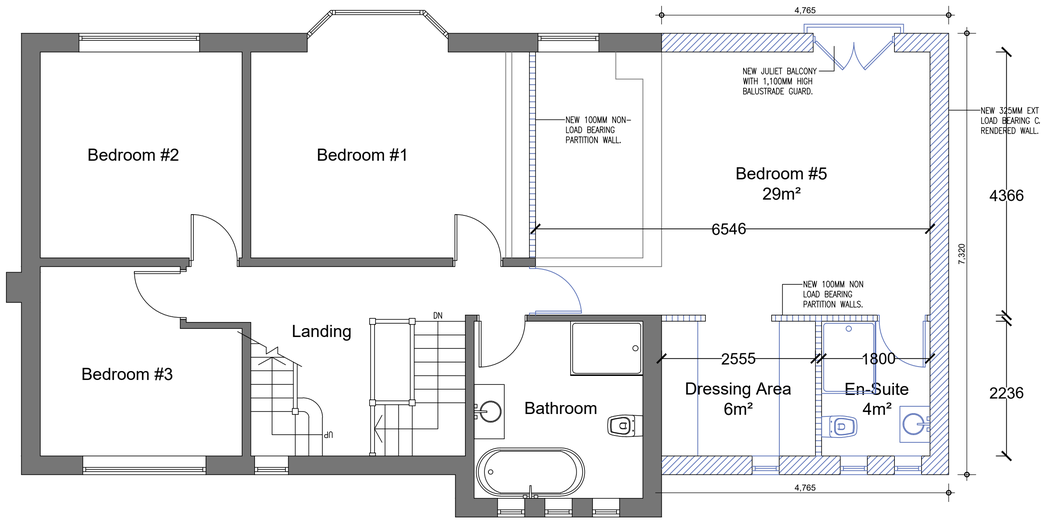


FRONT ELEVATION 1:100

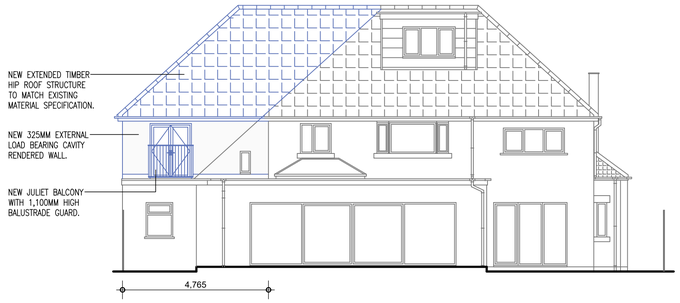


REAR ELEVATION 1:100

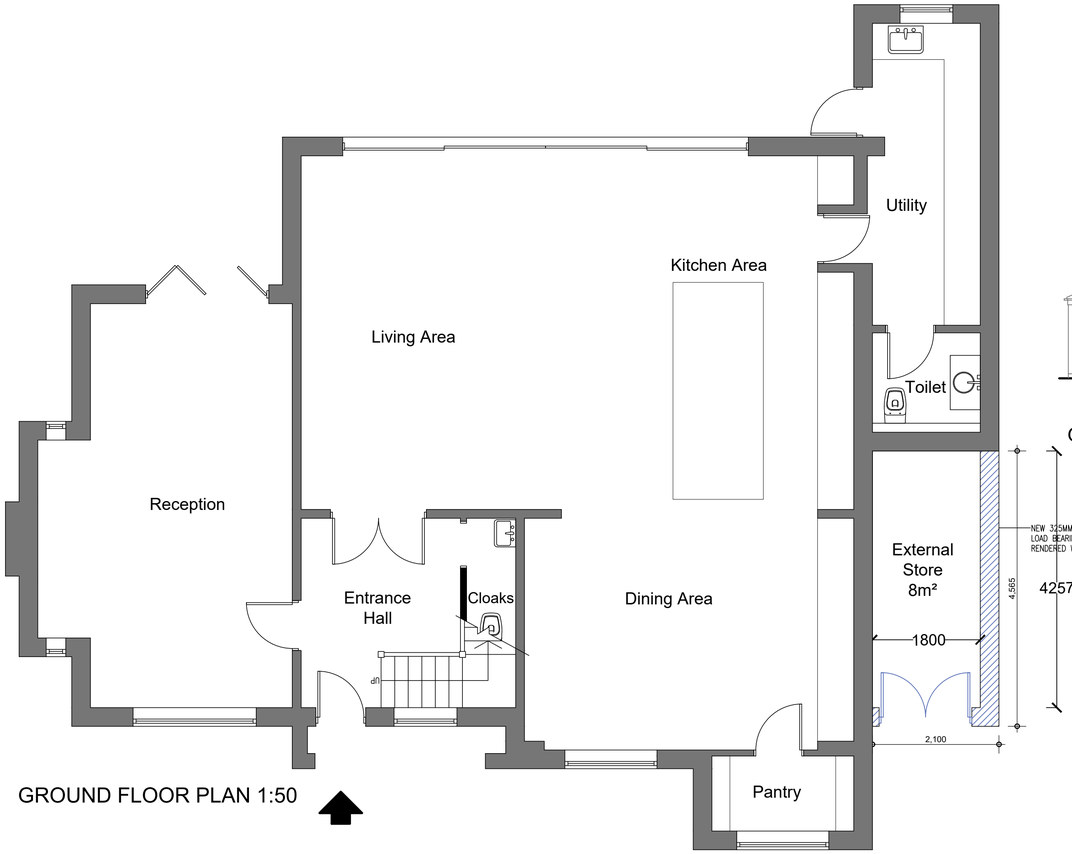

GROUND FLOOR PLAN 1:50

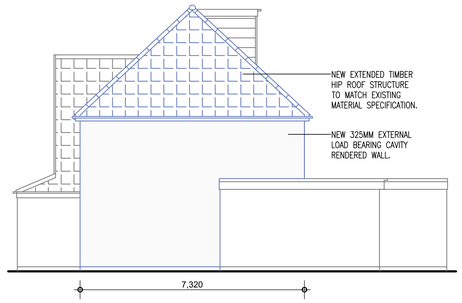

GABLE ELEVATION 1:100

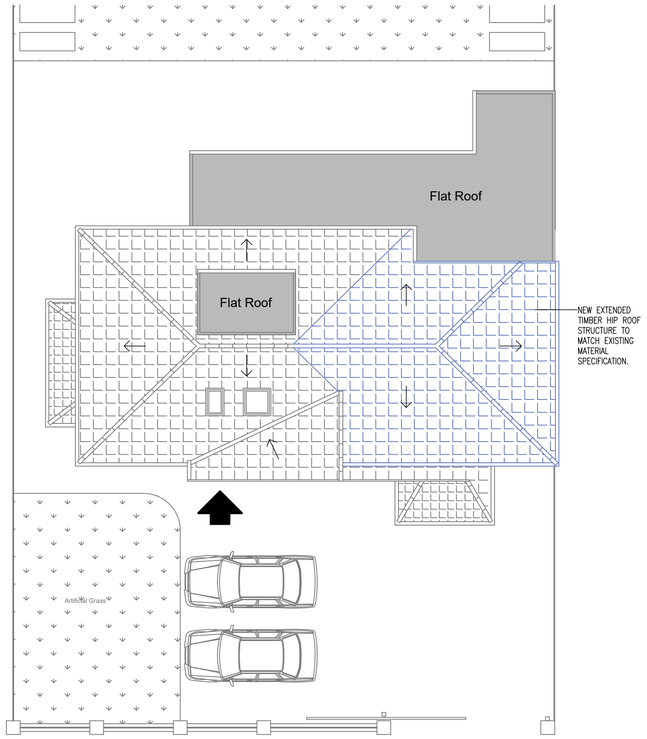

SITE PLAN / ROOF PLAN 1:100

GENERAL NOTES

ALL DIMENSIONS ARE IN MILLIMETRES UNLESS WHERE EXPLICITLY SHOWN OTHERWISE.

DO NOT SCALE OFF THE DRAWINGS, IF IN DOUBT ASK.

CLIENT IS REPONSIBLE FOR APPOINTING A CDM CO-ORDINATOR PRIOR TO WORK COMMENCING ON SITE.

PARTY WALL AGREEMENTS TO BE ARRANGED OR PUT IN PLACE BY CLIENT

CLIENT:
MR KEIRON ALCROFT
8, BEECHPARK AVENUE
WYTHENSHAWE
MANCHESTER
M22 4BL

PROJECT TITLE :
PROPOSED TWO STOREY GABLE EXTENSION

DRAWING TITLE :
PROPOSED FLOOR PLANS ELEVATIONS AND ROOF PLAN

PLANNING ISSUE DRAWING

REV A :
REV B :
REV C :

SCALE : 1:50 / 1:100 A1 sheet
DATE : 11/08/2025
DRAWN :
DESIGN :
PROJECT NO : WSA/2025/035

DWG No. 02
REV

wsa projects
WATSON SAUNDERS & ASSOCIATES

DAISYFIELD BUSINESS CENTRE
SUITE 312
APPLEBY STREET
BLACKBURN
LANCASHIRE
BB1 3BL

TEL | 01254 693922