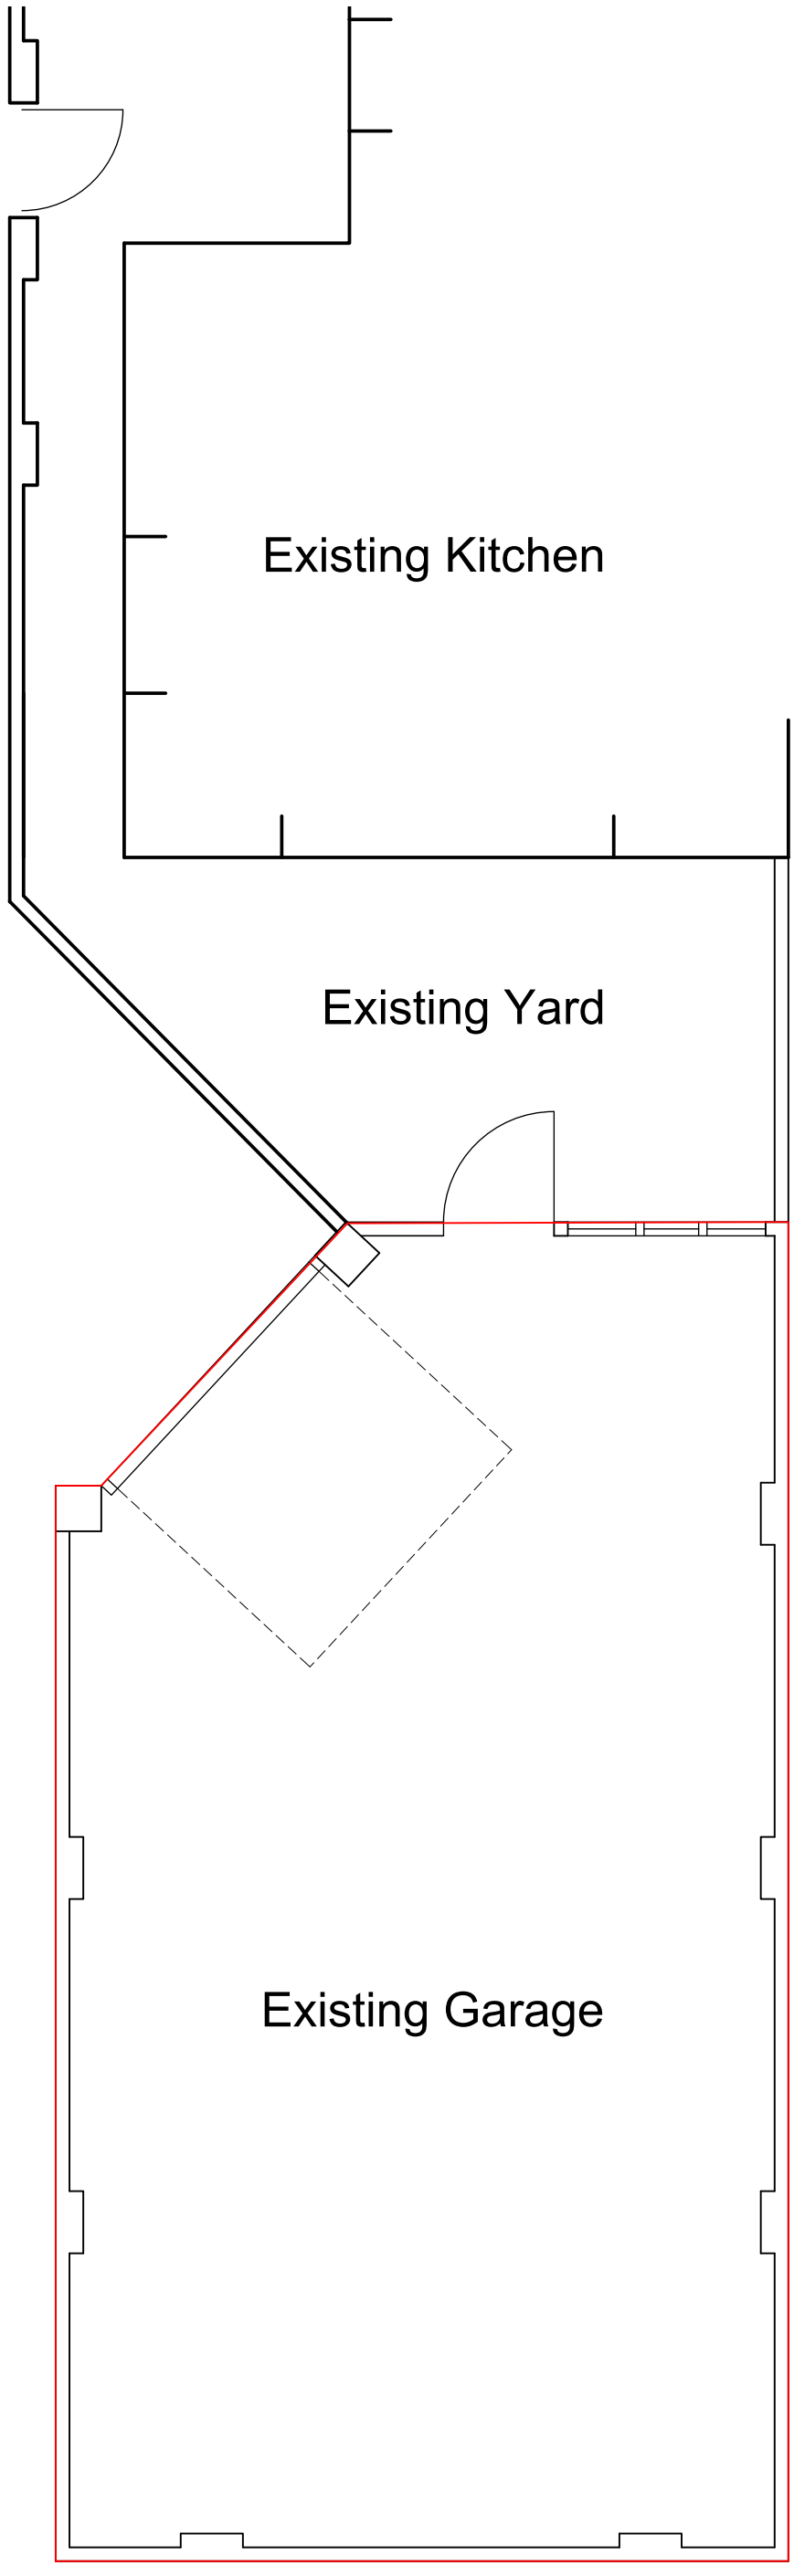


0 1 2 3 4 5 6 7 8 metres [1:50]

Do not scale this drawing as it may have been reduced / distorted

Floor Plans as Existing

Scale 1:50

Rev A 16.06.2025 Amendments to project title.

PROJECT Proposed Games Room: Ingleside, Glenside Road, Gorton, M18 7NE	DRAWING NUMBER NE - 003			
DRAWING Floor Plans as Existing	REVISION A	DRAWN MV	CHECKED	SCALE 1:50 @ A3
		DATE Dec 2024		