
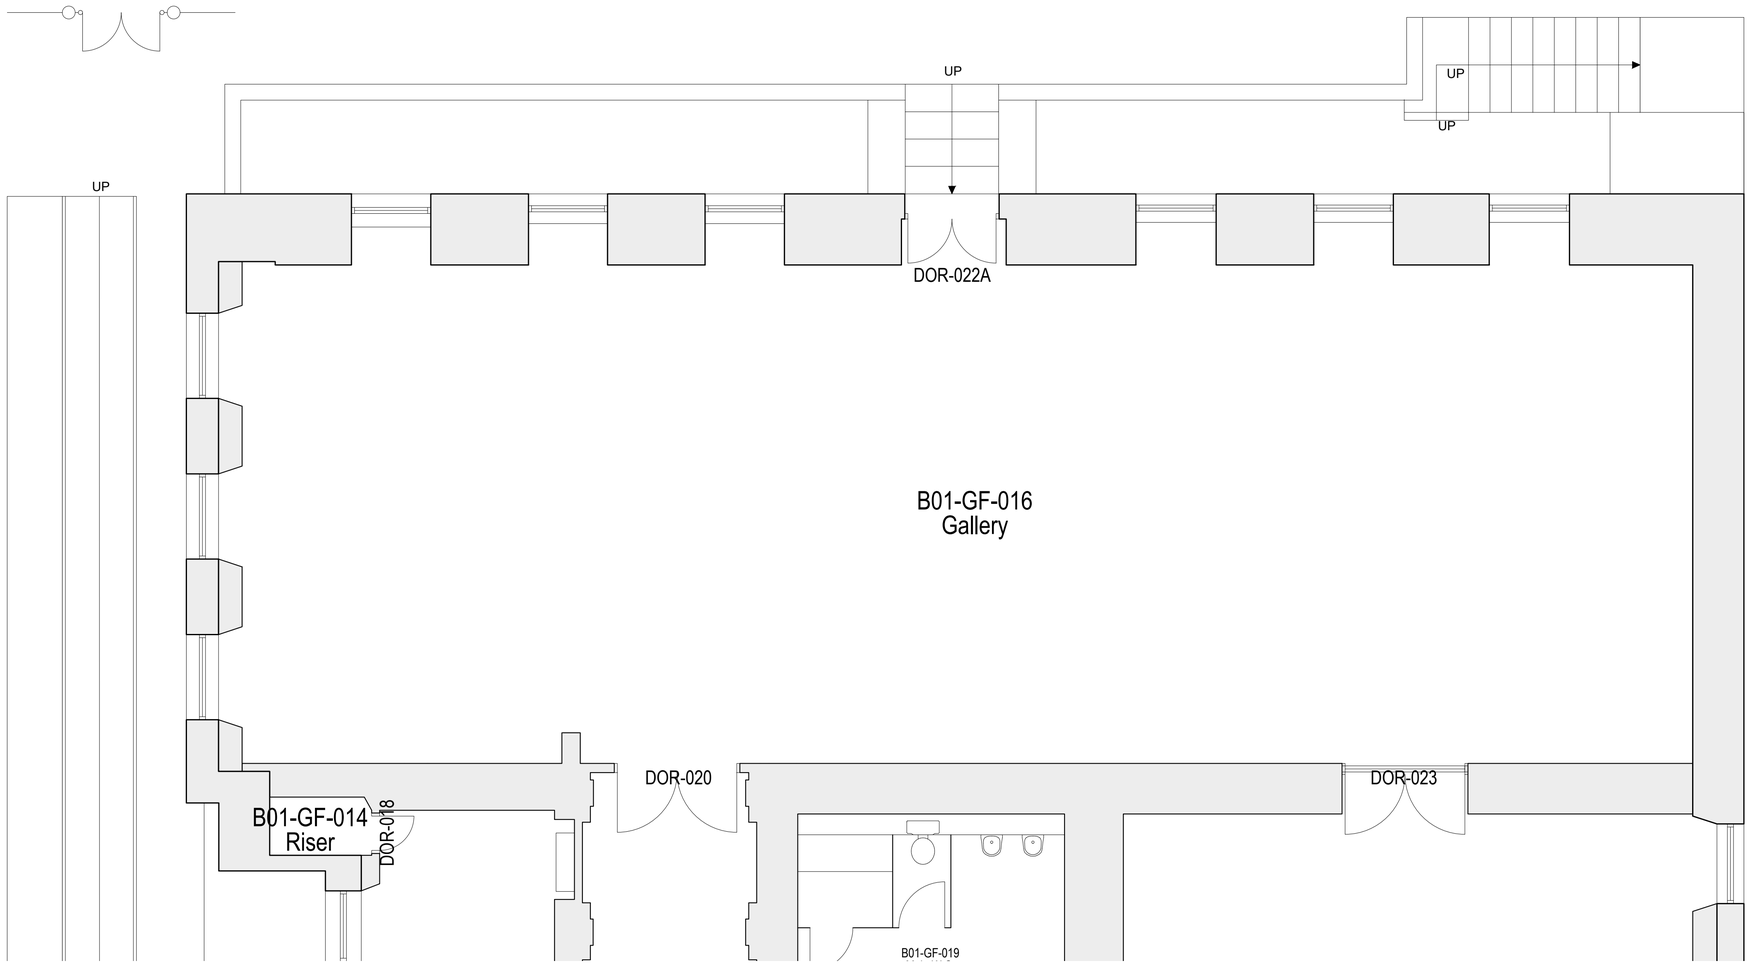


EXISTING GALLERY 1 FLOOR PLAN
1:50

Note:
Do not scale from this drawing.
Dimensions are to be checked on site.
If in doubt please ask.

KEY PLAN

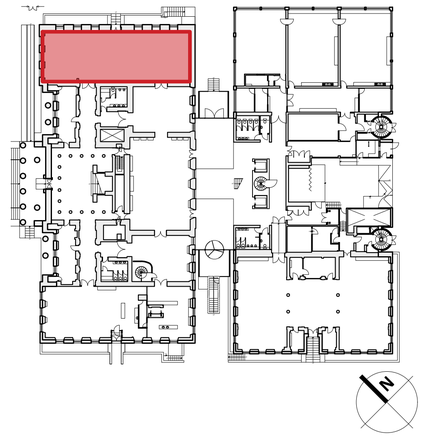

General Notes

1. All dimensions must be checked on site before proceeding. Dimensions of new work are to be adjusted to suit the existing where necessary. Do not assume that the existing structure or details are plumb, square or level.
2. Any discrepancies to be brought to the Architects attention as soon as possible.
3. Survey information has been provided by the client, no additional measured survey has been undertaken.

Rev	Date/Intls	Details
P01	15/07/25 HB	First Issue

© The moral rights of the author are hereby asserted.
This drawing and design is the sole property of Buttress Ltd and must not be reproduced without permission.
Buttress Ltd is Registered in England and Wales: 5363573

MANCHESTER CITY COUNCIL

Buttress
41 Bengal St
Manchester
M4 6AF

T 0161 236 3303
E contact@buttress.net
W www.buttress.net

Project Title	Manchester Art Gallery
Client	Manchester City Council
Location	Mosley Street, Manchester
Drawing Title	Existing Gallery 1 Floor Plan
Date	03/07/25
Checked	EK
Scale	1:20
Orig Paper Size	A1
Status	**Preliminary**

Project:	Origin:	Zone:	Level:	Type:	Disc:	Code:	Number:	Rev:
MAG	BUT	27	00	DR	A	00	0001	P01