
REVISION	DATE	DESCRIPTION
P04	05/08/25	PLANNING ISSUE

SPEAR STREET

FARADAY STREET

WARWICK STREET

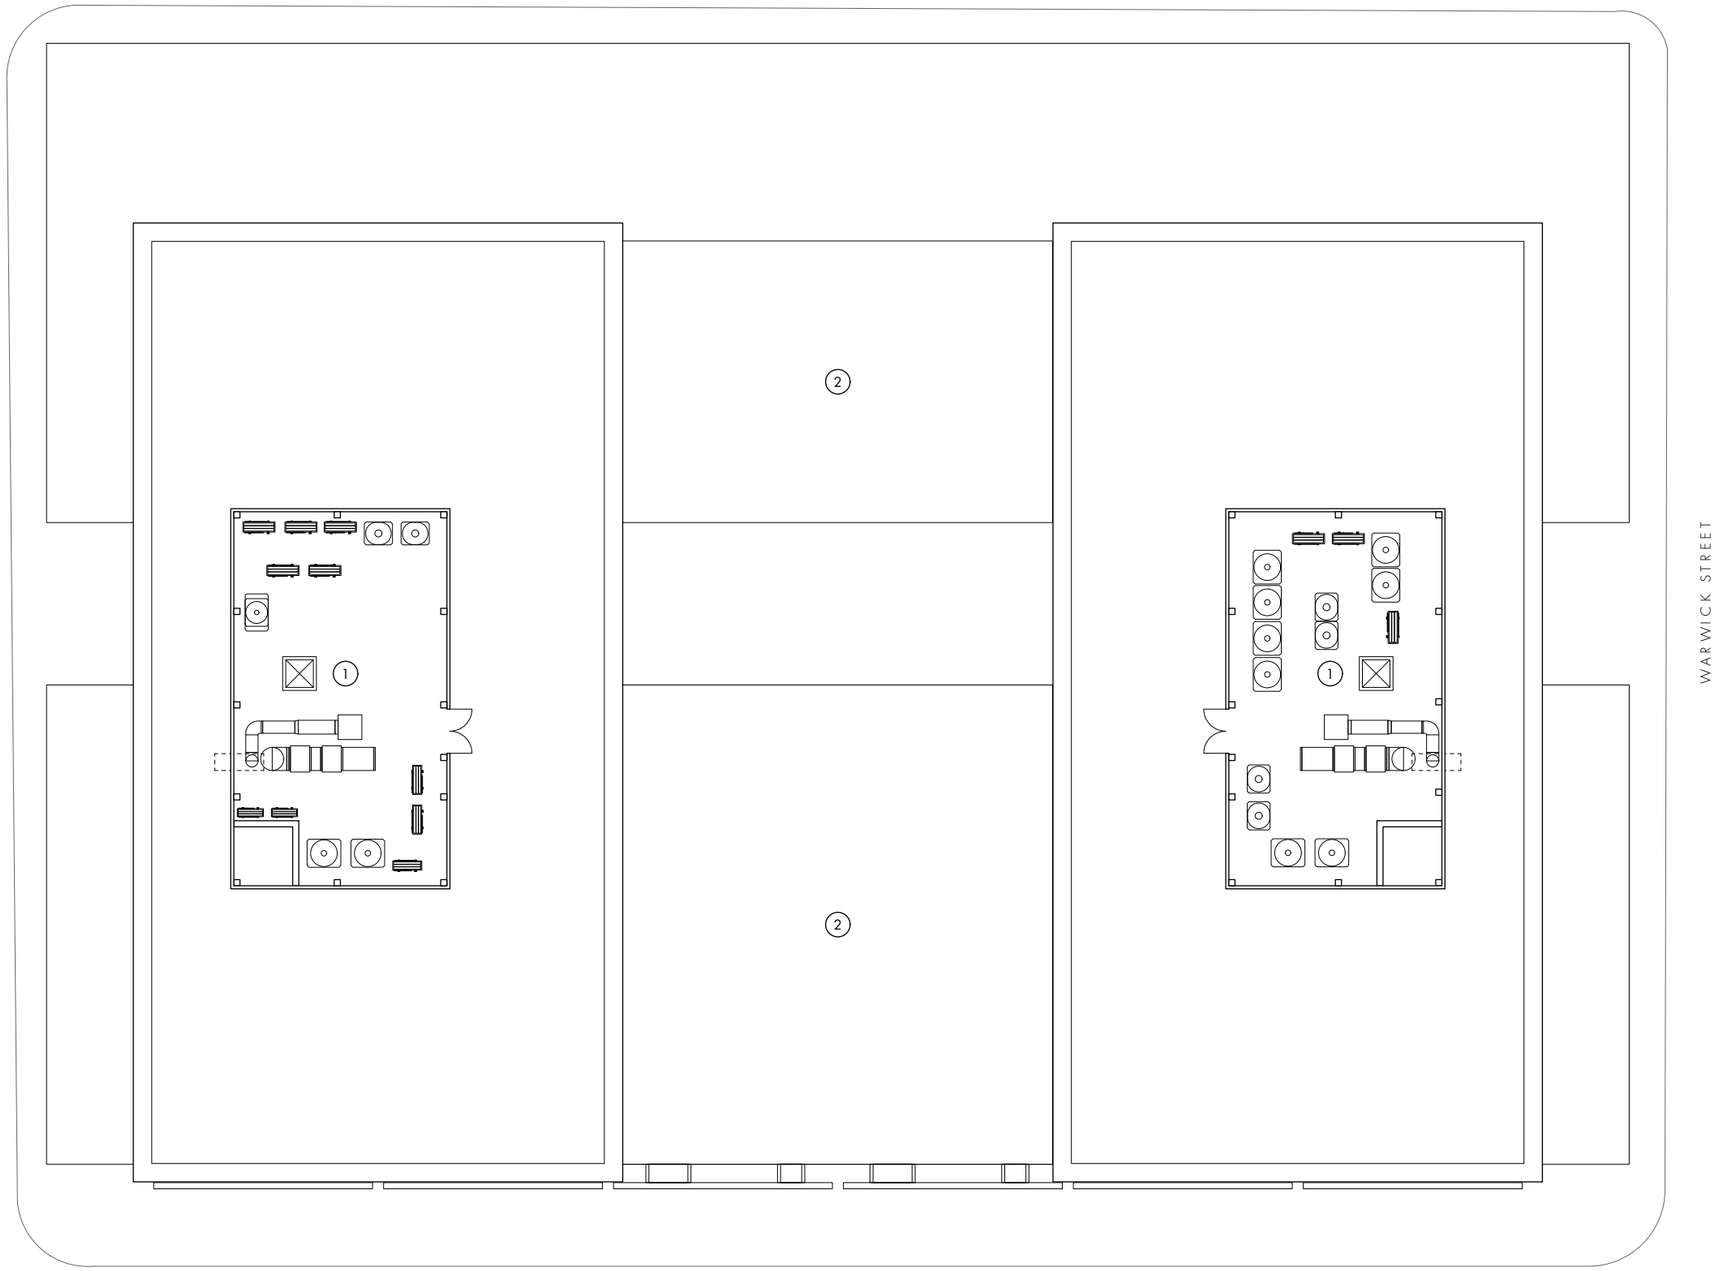

LEVER STREET

KEY

1. ROOF PLANT AREA
2. EXTERNAL TERRACE AT LOWER LEVEL

0m 1m 2m 10m

SCALE – 1:200

PLANNING ISSUE

OMI Architects

31 Blackfriars Road, Salford, Manchester, M3 7AQ
+44(0)161 832 3242 / info@omiarchitects.com / www.omiarchitects.com

PROJECT	THE HIVE					
DRAWING	EXISTING ROOF PLAN					
DATE	JUN '25	DRAWN BY	DK	SCALE	1:200	@A3
JOB NO.	1461	DWG.NO.	L0104			