
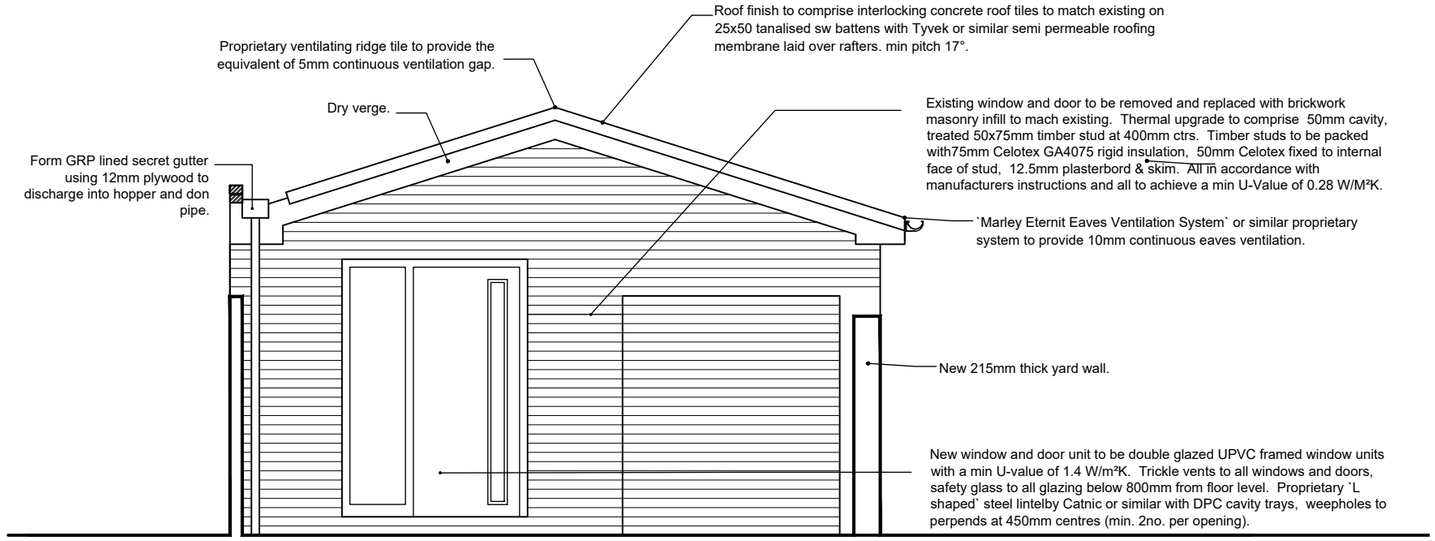


Front Elevation

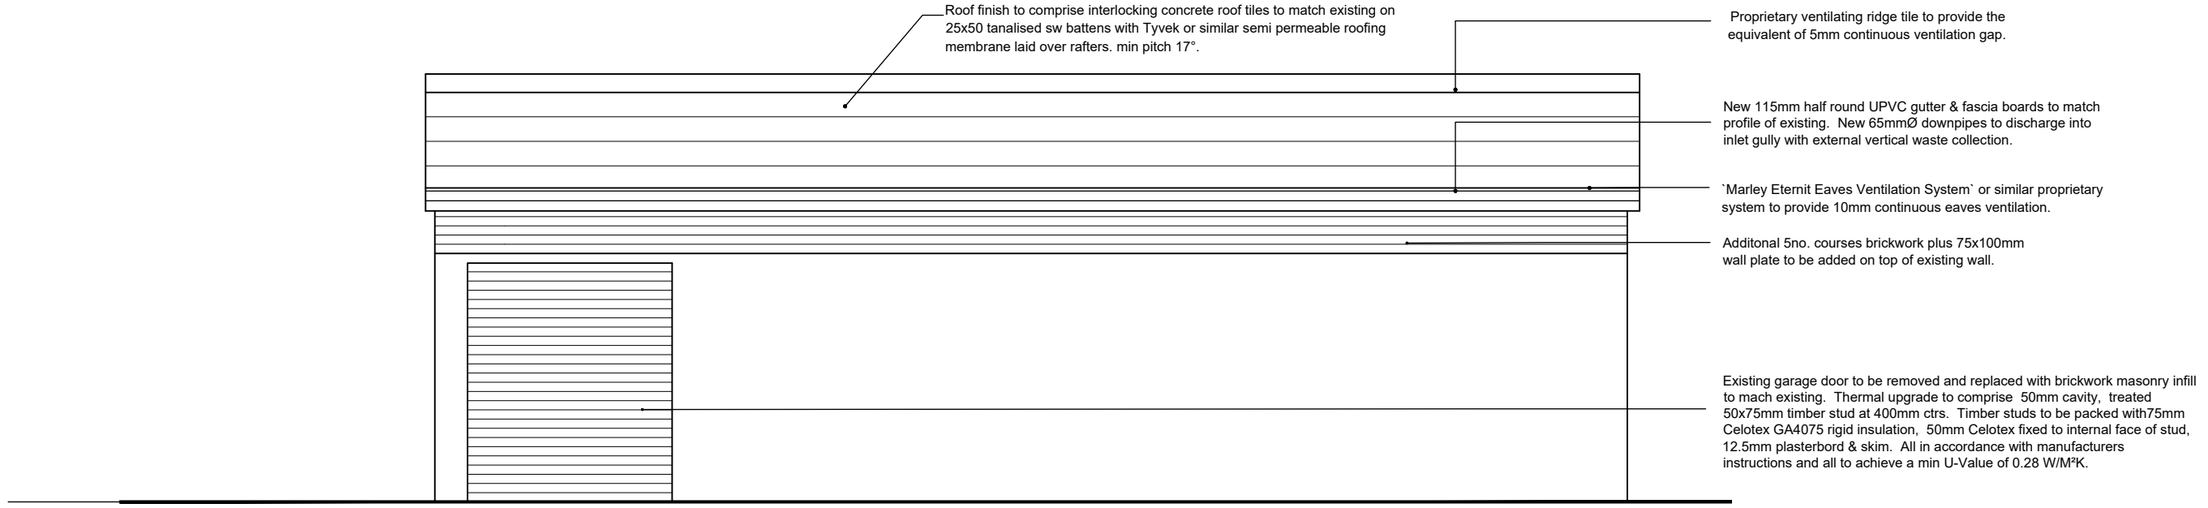

Side Elevation

Elevations as Proposed

Scale 1:50

Rev C 16.07.2025 Secret gutter added.
Rev B 16.06.2025 Amendments to project title.
Rev A 14.03.2025 Construction notes added.

PROJECT Proposed Games Room: Ingleside, Glenside Road, Gorton, M18 7NE	DRAWING NUMBER NE - 007			
DRAWING Elevations as Proposed	REVISION C	DRAWN MV DATE Dec 2024	CHECKED	SCALE 1:50 @ A3

0 1 2 3 4 5 6 7 8 metres
Do not scale this drawing as it may have been reduced / distorted
[1:50]