
RHS plant description

Prunus 'Snow Goose'

A narrow upright deciduous tree, never exceeding 3m in width, ideal for smaller locations, growing to a height of 6m. Large, single white flowers with tassled stamens appear in April. Mid-green leaves turn bronze to red in autumn.

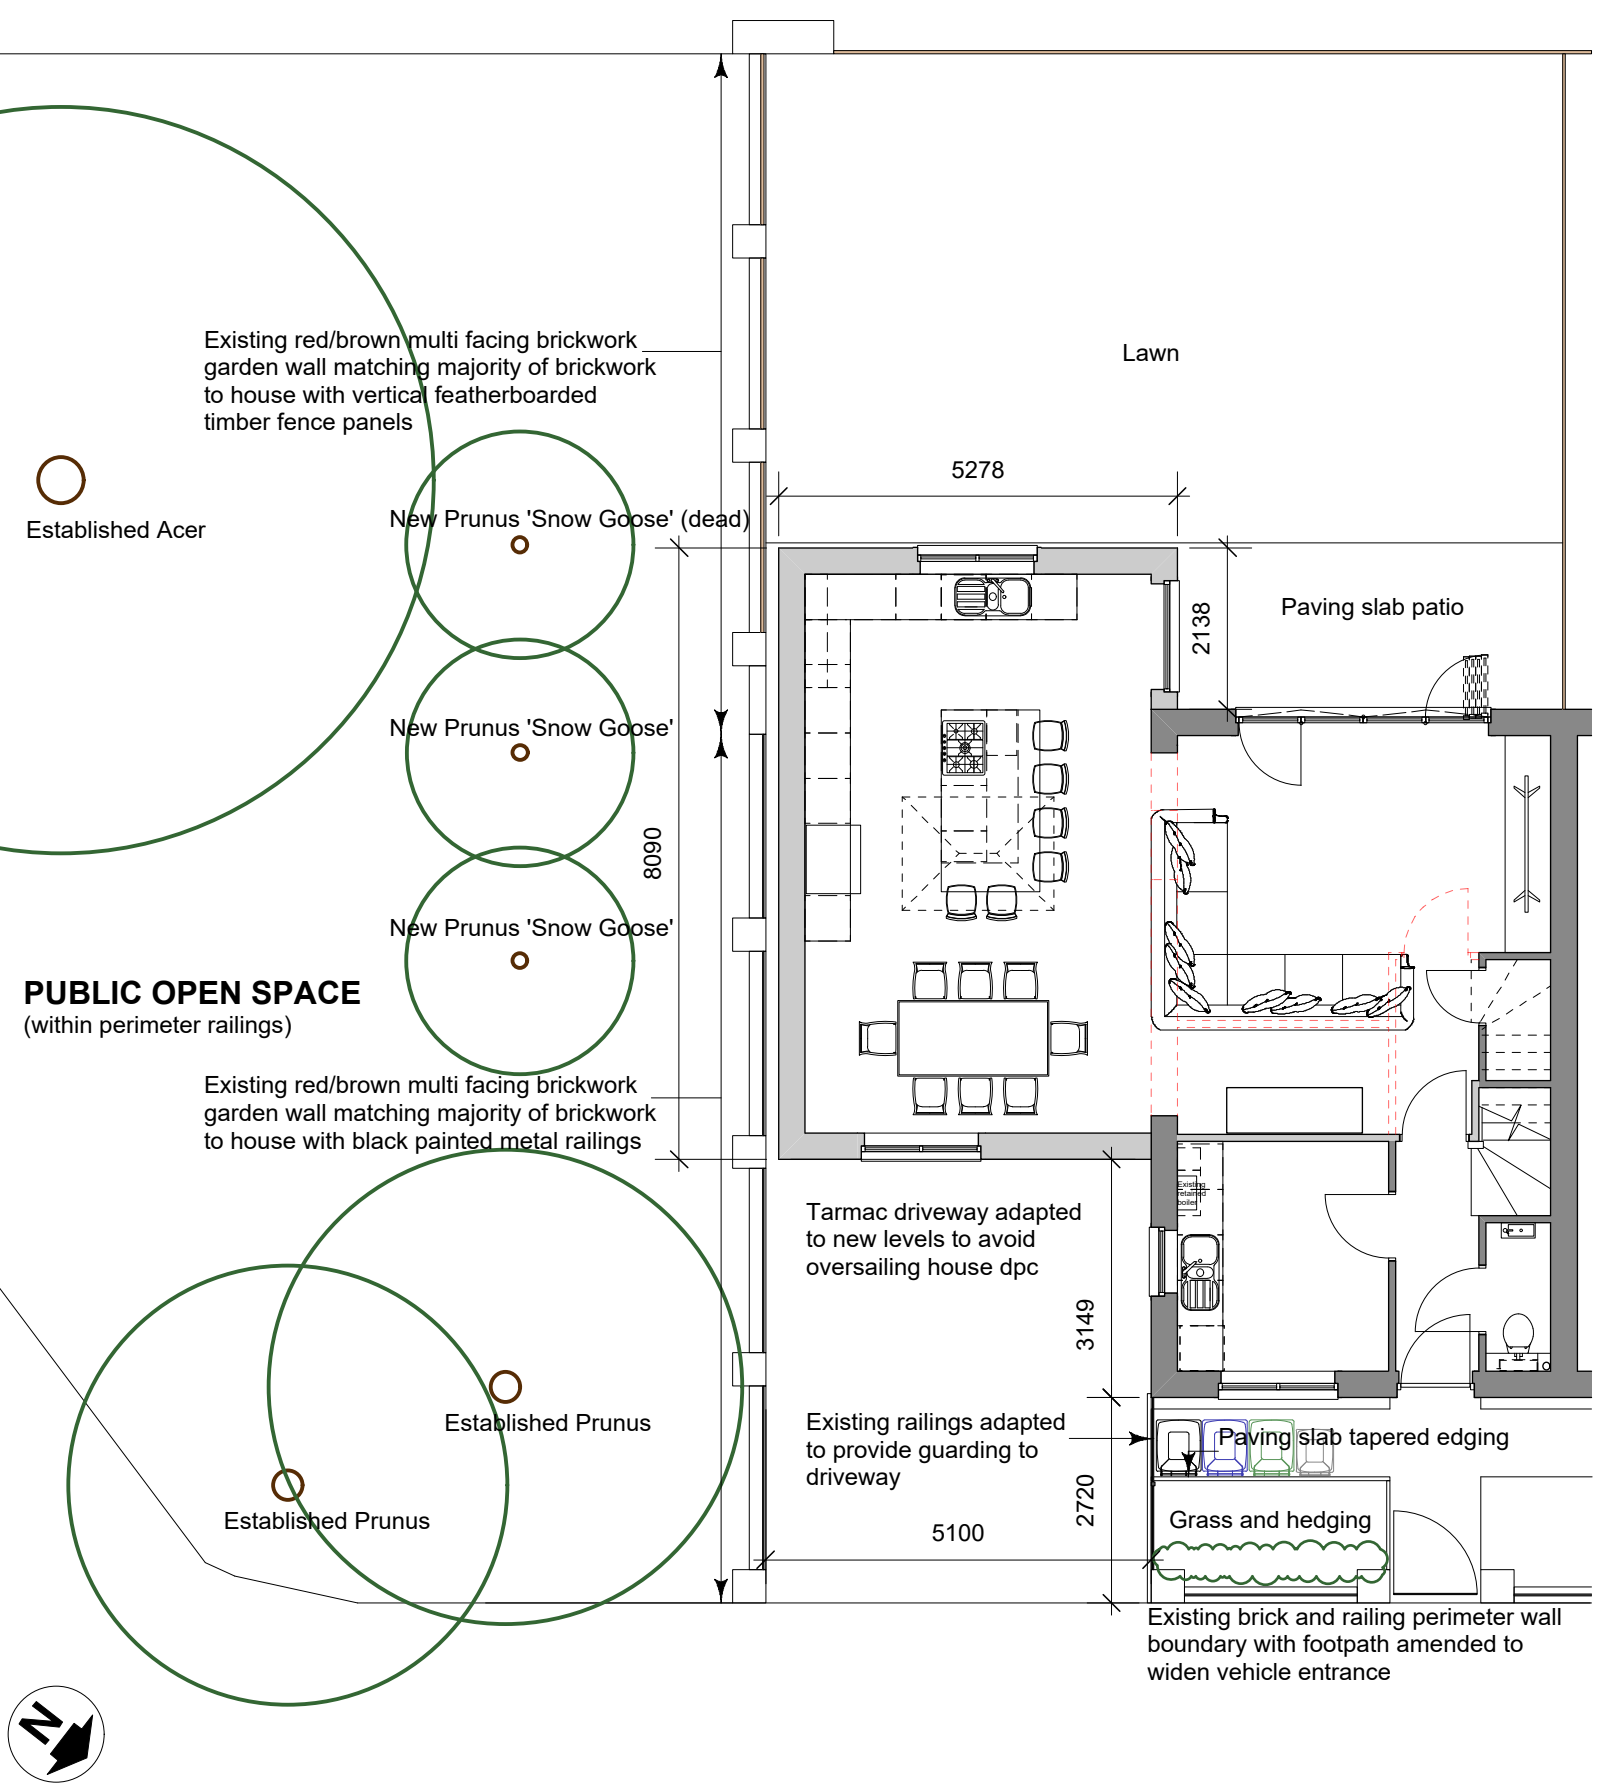

0 1 2 3 4 5 M

GROUND FLOOR EXTENSION FOR
MR. & MRS. A. RIBBONS-JONES
1a HALMORE ROAD MILES PLATTING M40 7FB

PROPOSED SITE PLAN

APRIL 2025

PR02-07 scale 1:100 @ A3