
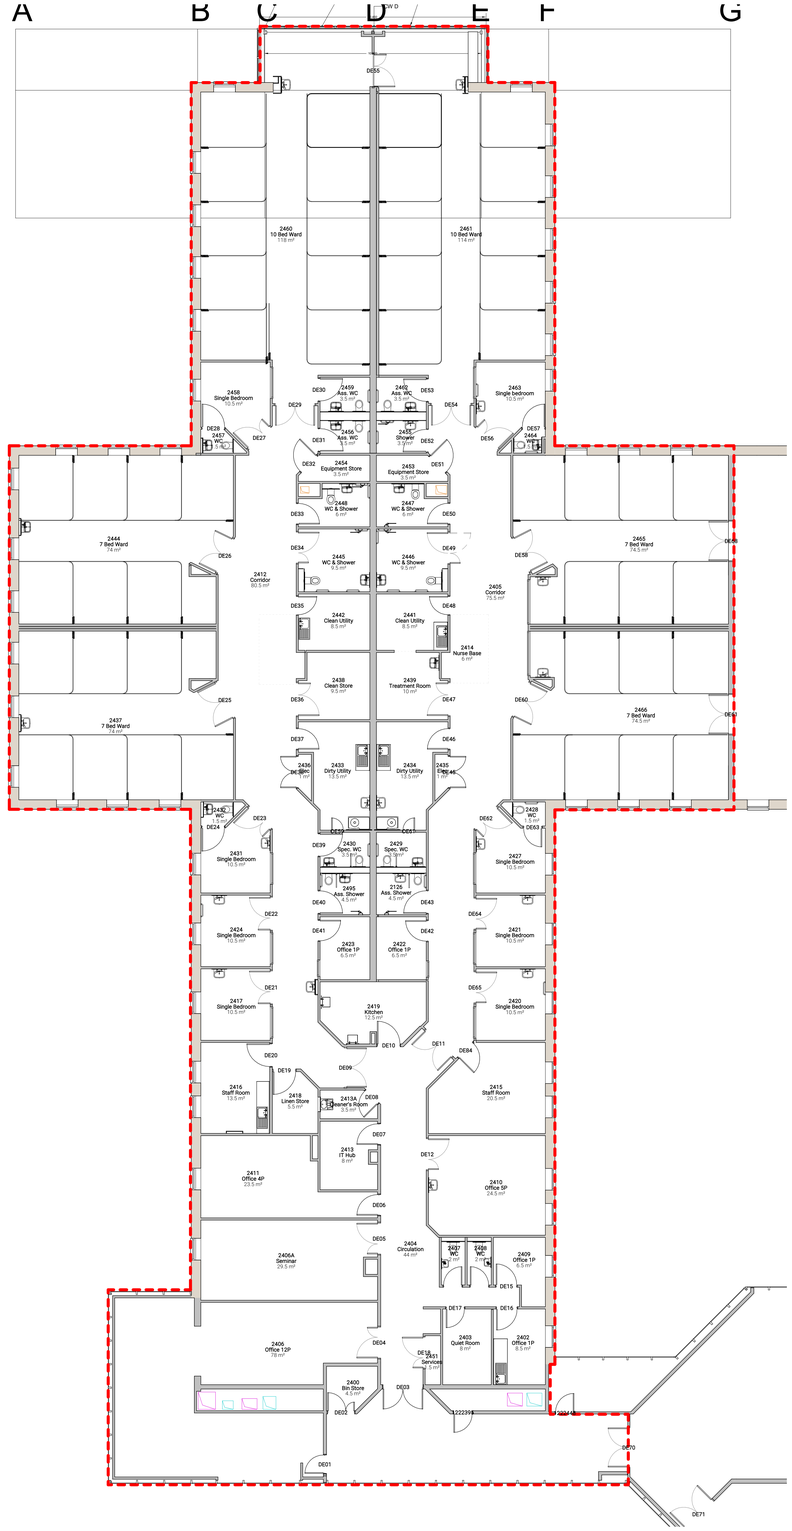


1 Level 2 - Existing GA Plan - Planning
1 : 100

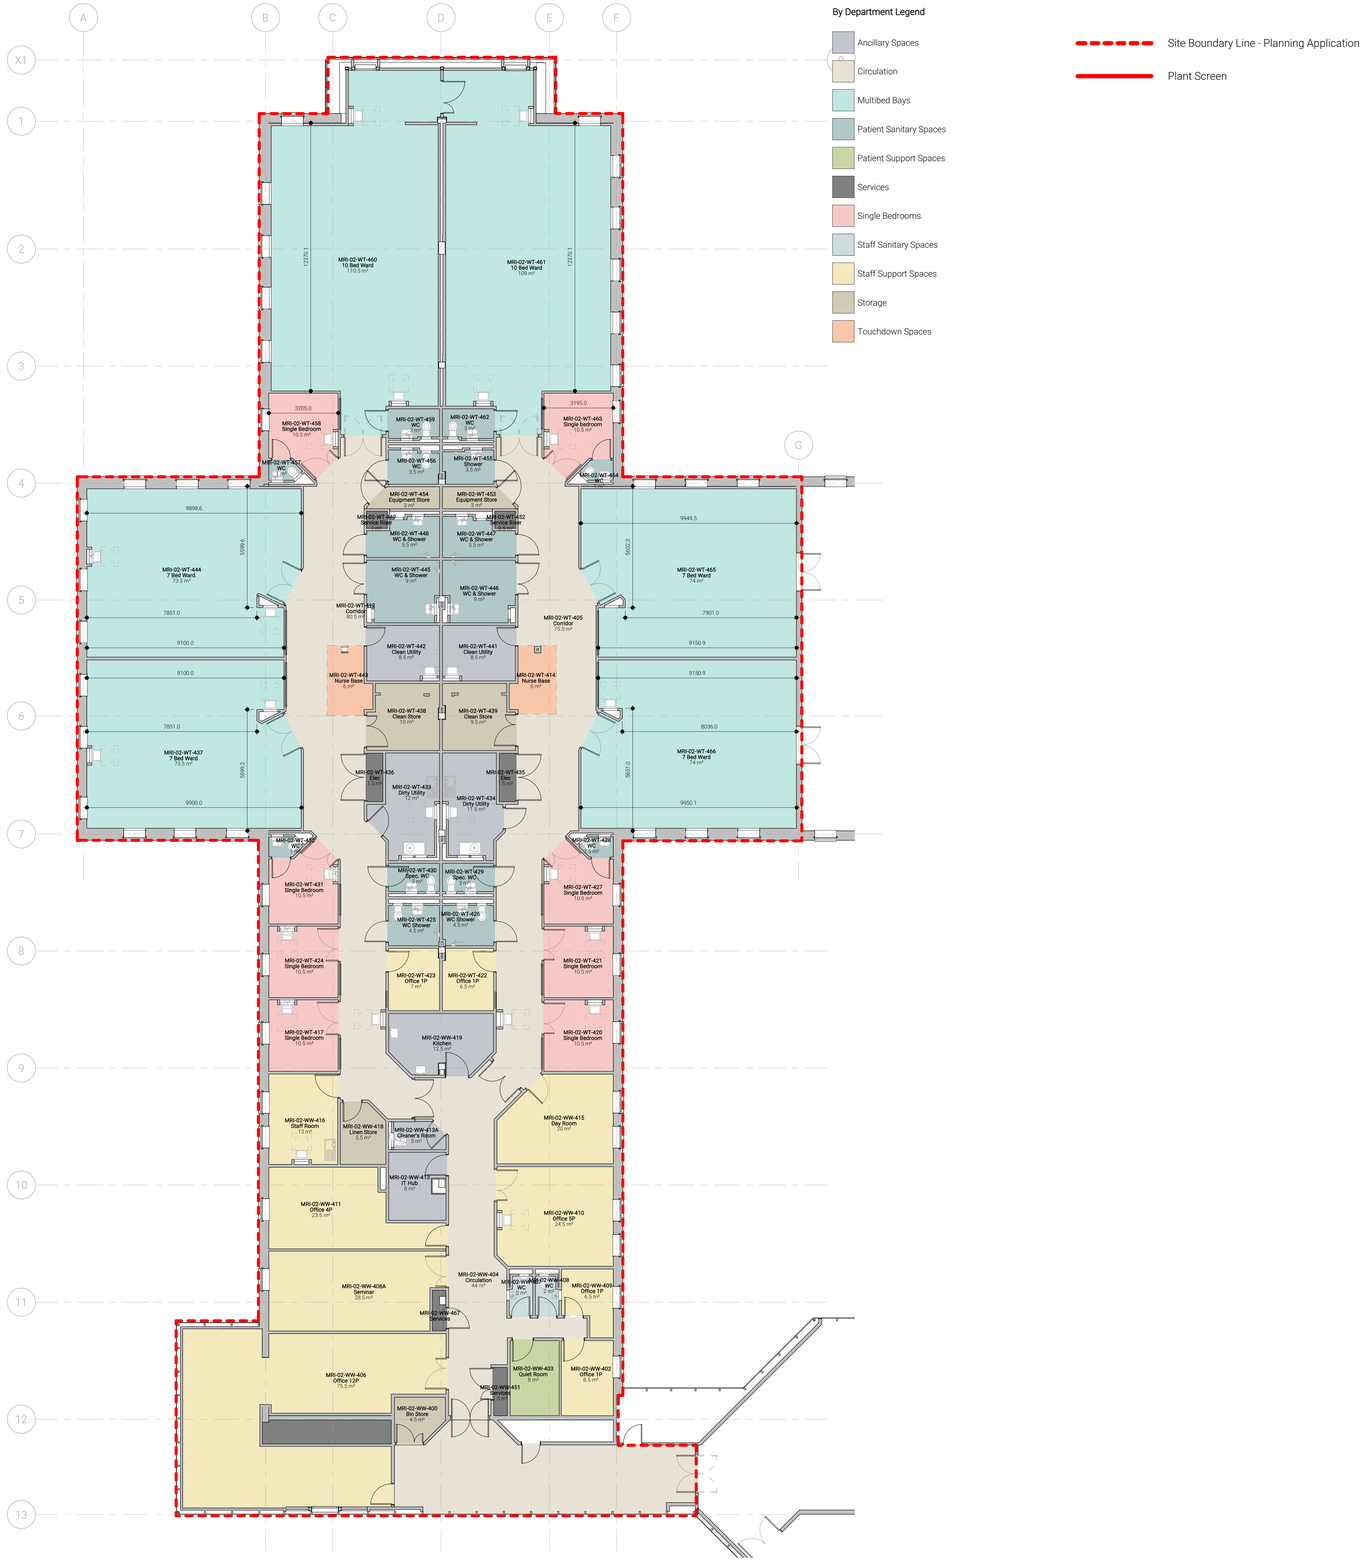

By Department Legend

- Ancillary Spaces
- Circulation
- Multibed Bays
- Patient Sanitary Spaces
- Patient Support Spaces
- Services
- Single Bedrooms
- Staff Sanitary Spaces
- Staff Support Spaces
- Storage
- Touchdown Spaces

- Site Boundary Line - Planning Application
- Plant Screen

2 Level 2 - Proposed GA Plan - Planning
1 : 100

GENERAL NOTES:

DAY Architectural Ltd accepts no responsibility for any costs, losses or claims whatsoever arising from these drawings, specifications and related documents unless there is full compliance with the Client or any unauthorised user of the following:

1 All boundaries, dimensions and levels are to be checked on site before construction and any discrepancies reported to the Architect / Designer.
2 Partial Service: Any discrepancies with site or other information is to be advised to the Architect / Designer and direction and / or approval is to be sought before the implementation of the detail.
3 Block and site plans are reproduced under license from the Ordnance Survey.
4 Do not scale this drawing.
5 For the purpose of coordination, all relevant parties must check this information prior to implementation and report any discrepancies to the Architect / Designer.

REV	DESCRIPTION	DATE	BY
C01	Issued for Planning	20.05.2025	SS
P1	Planning Application Issue	20.09.2024	LH

CLIENT: Manchester University NHS Foundation Trust

PROJECT: Wards 7 & 8 Refurbishment

DRAWING: Existing & Proposed GA Plans

SCALE: As indicated @ A0

FIRST ISSUED: 18.09.24

PROJECT	CLIENT REF	DRAWN BY	CHECKED BY
1474-23	RED	LH	SS

ORIGIN	VOLUME	LEVEL	TYPE	ROLE	NUMBER	REVISION
DAY	05	02	DR	A	**071006**	C01

DRAWING STATUS: PLANNING

Information contained on this drawing is the sole copyright of DAY Architectural Ltd. and is not to be reproduced without their permission.

DAY Architectural Ltd.
Studio 1, Lancaster Buildings
77 Deansgate, Manchester, M3 2BW
T: 0161 834 9703
W: www.day-architectural.com