

0m 1m 2m 3m 4m 5m


VISUAL SCALE 1:100 @ A3

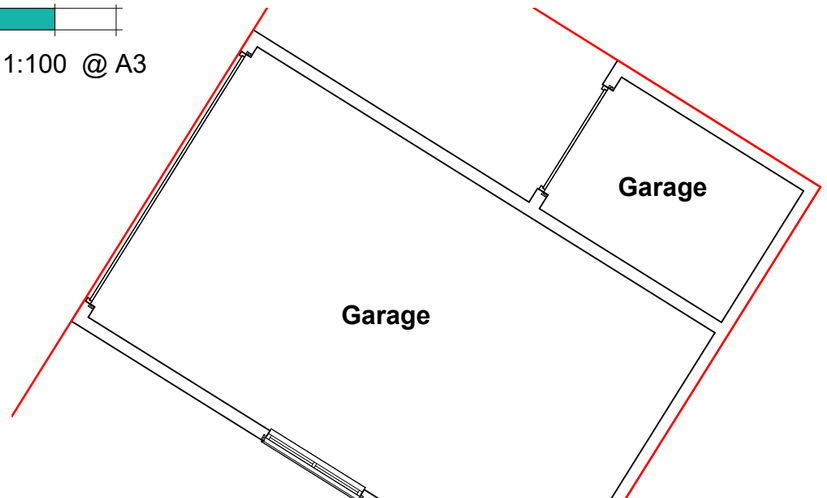

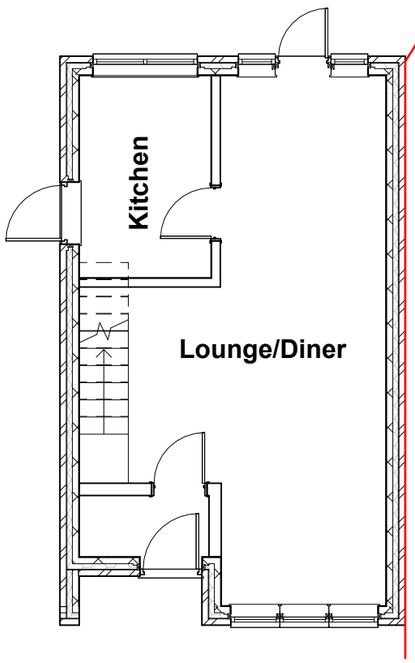


Ex Ground Floor

1 : 100

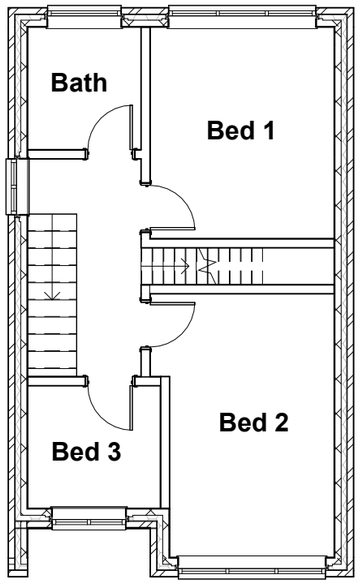


Ex First Floor

1 : 100

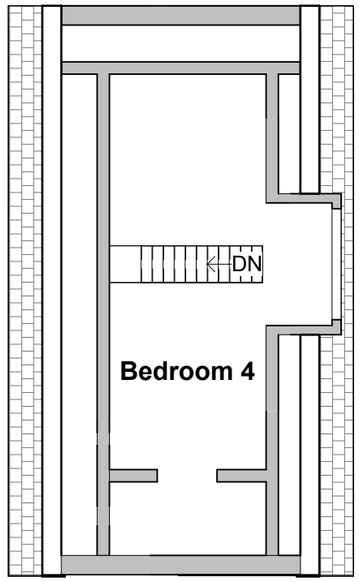

Loft Plan

1 : 100

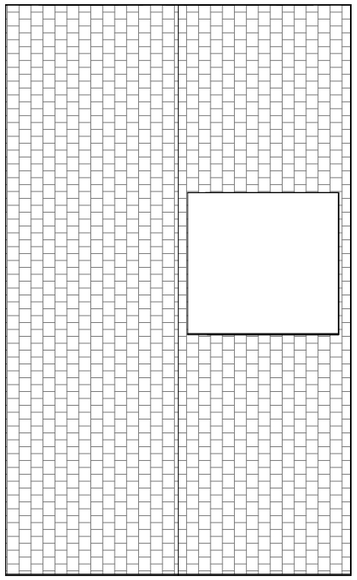

Ex Roof Plan

1 : 100

THIS DRAWING IS THE COPYRIGHT OF MD DESIGN CONSULTANCY. DO NOT SCALE FROM THESE DRAWINGS. ALL LEVELS/DIMENSIONS TO BE CHECKED ON SITE PRIOR TO WORKS COMMENCING. REPORT ALL DISCREPANCIES TO CLIENT/DESIGNER.

CIAT affiliate

MD DESIGN
CONSULTANCY
07728417797
dabeer@mddesigns.co.uk

Proposed Change Of Use

67 Cardinal St, Cheetham Hill, Manchester
M8 0WP

Existing Plans
(DR) A100

Project Number
0080

Client Name
Mohammed Sajjad

Drawn By
MDR

Rev	Description	Date
A	Issue To Client	02.10.25

Revision A

0m 1m 2m 3m 4m 5m

VISUAL SCALE 1:100 @ A3



Ex Front Elevation

1 : 100




Ex LHS Elevation

1 : 100



Ex Rear Elevation

1 : 100

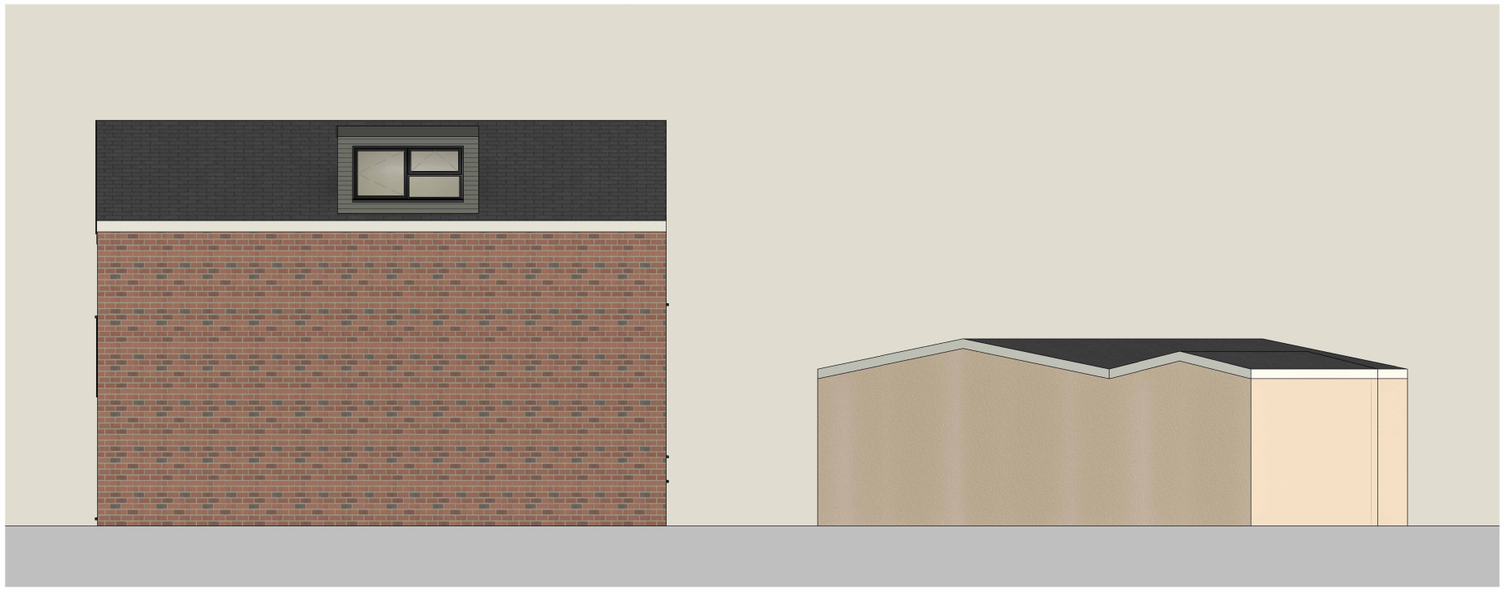

Ex RHS Elevation

1 : 100

THIS DRAWING IS THE COPYRIGHT OF MD DESIGN CONSULTANCY. DO NOT SCALE FROM THESE DRAWINGS. ALL LEVELS/DIMENSIONS TO BE CHECKED ON SITE PRIOR TO WORKS COMMENCING. REPORT ALL DISCREPANCIES TO CLIENT/DESIGNER.

CIAT affiliate

MD DESIGN
CONSULTANCY
07728417797
dabeer@mddesigns.co.uk

Proposed Change Of Use

67 Cardinal St, Cheetham Hill, Manchester
M8 0WP

Existing Elevations
(DR) A102

Client Name
Mohammed Sajjad

Project Number
0080


Drawn By
MDR

Rev	Description	Date
A	Issue To Client	02.10.25

Revision A


0m 1m 2m 3m 4m 5m

VISUAL SCALE 1:100 @ A3

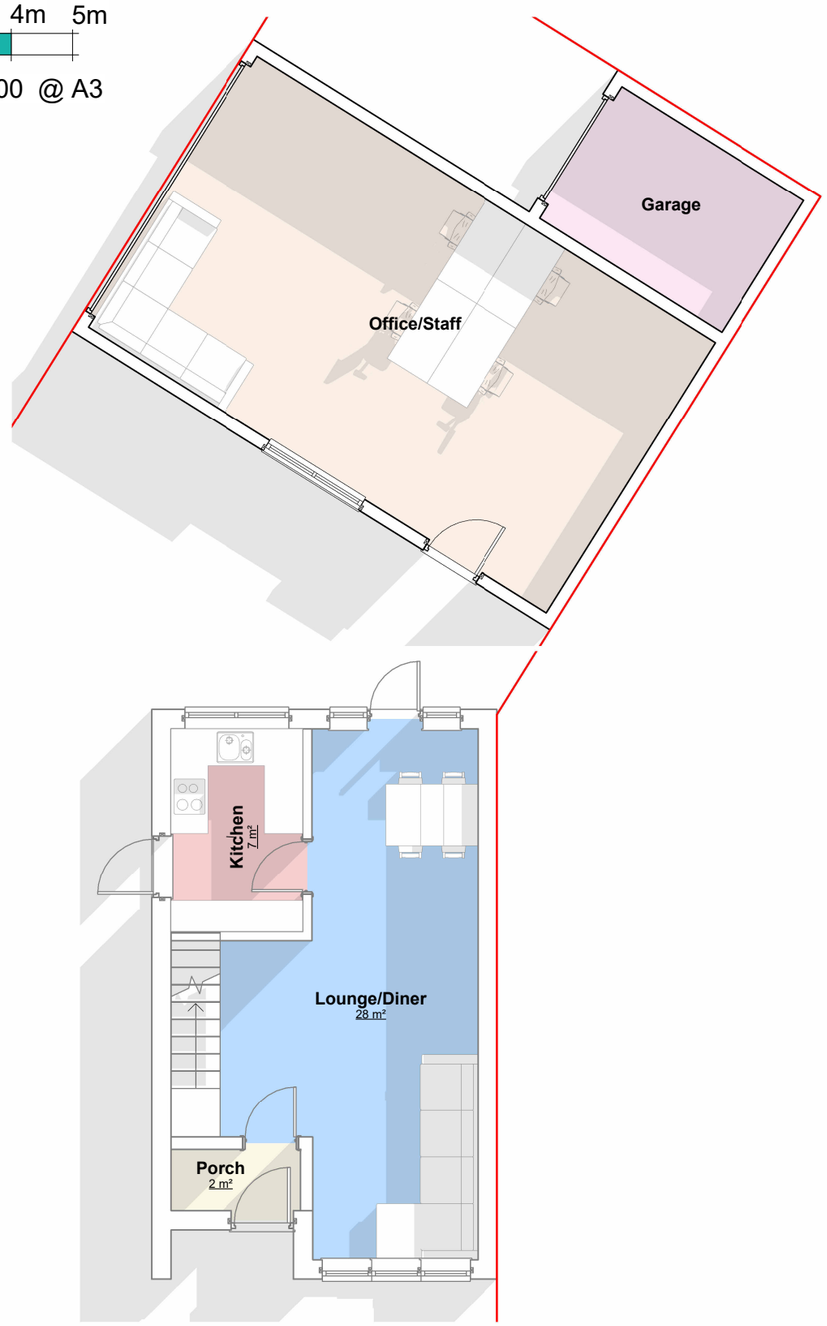


PP Ground Floor

1 : 100

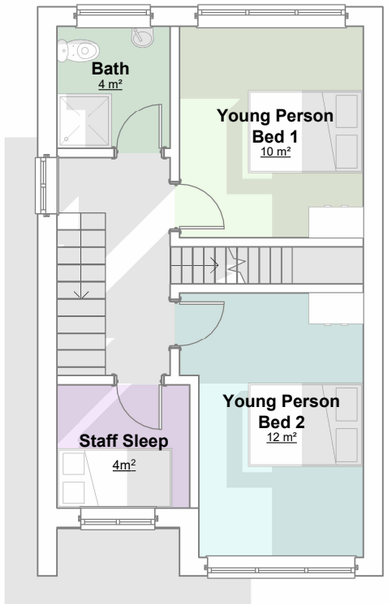

PP First Floor

1 : 100

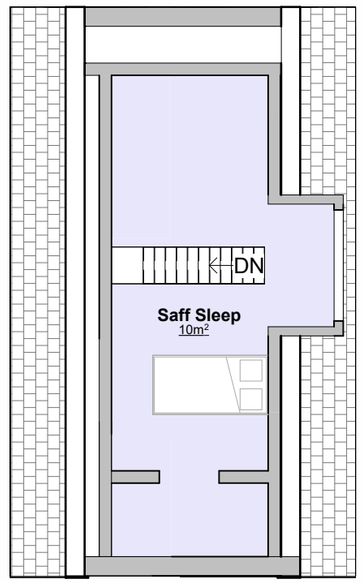

PP Loft Plan

1 : 100

THIS DRAWING IS THE COPYRIGHT OF MD DESIGN CONSULTANCY. DO NOT SCALE FROM THESE DRAWINGS. ALL LEVELS/DIMENSIONS TO BE CHECKED ON SITE PRIOR TO WORKS COMMENCING. REPORT ALL DISCREPANCIES TO CLIENT/DESIGNER.

CIAT affiliate

MD DESIGN
CONSULTANCY
07728417797
dabeer@mddesigns.co.uk

Proposed Change Of Use

67 Cardinal St, Cheetham Hill, Manchester
M8 0WP

Proposed Plans
(DR) A200


Client Name
Mohammed Sajjad

Project Number
0080

Drawn By
MDR

Rev	Description	Date
A	Issue To Client	02.10.25


Revision A

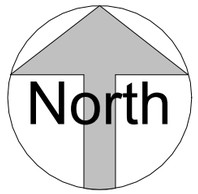



Location Plan


1 : 1250

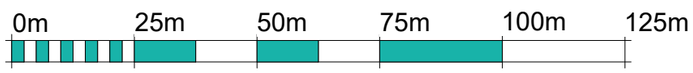

VISUAL SCALE 1:1250 @ A3



VISUAL SCALE 1:200 @ A3

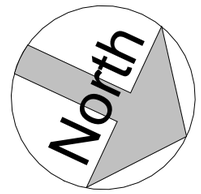

CARDINAL STREET

Site Plan

1 : 200

THIS DRAWING IS THE COPYRIGHT OF MD DESIGN CONSULTANCY. DO NOT SCALE FROM THESE DRAWINGS. ALL LEVELS/DIMENSIONS TO BE CHECKED ON SITE PRIOR TO WORKS COMMENCING. REPORT ALL DISCREPANCIES TO CLIENT/DESIGNER.

CIAT affiliate

MD DESIGN
CONSULTANCY
07728417797
dabeer@mddesigns.co.uk

Proposed Change Of Use

67 Cardinal St, Cheetham Hill, Manchester
M8 0WP

Location & Site Plan
(DR) A201

Project Number
0080

Client Name
Mohammed Sajjad

Drawn By
MDR

Rev	Description	Date
A	Issue To Client	02.10.25

Revision A