




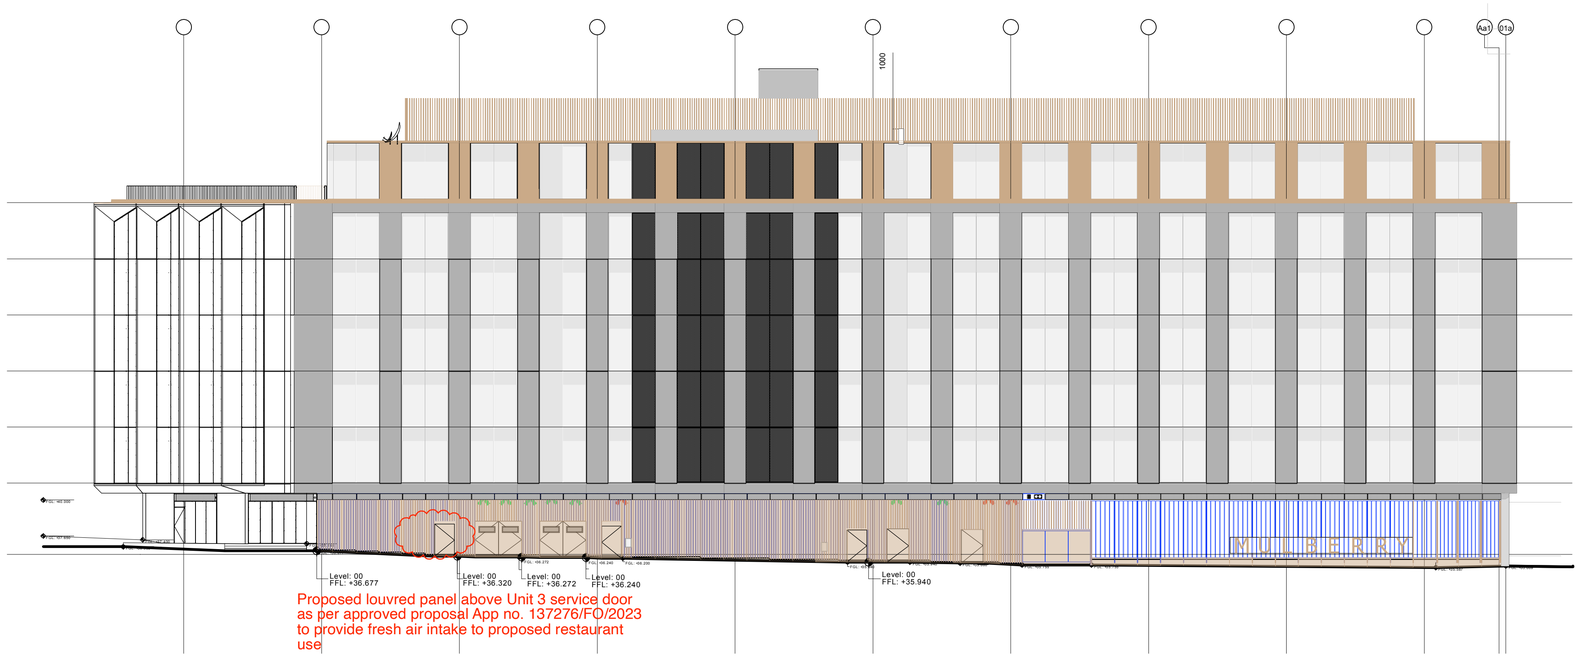

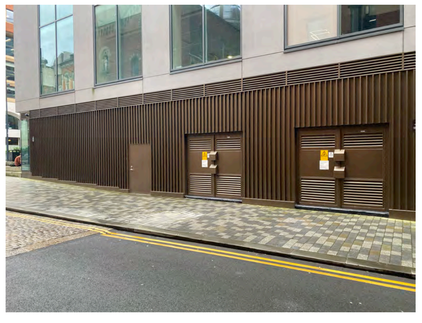

Views of Mullberry Street elevation showing single service door to unit 3 and double doors to building generator and plant rooms.

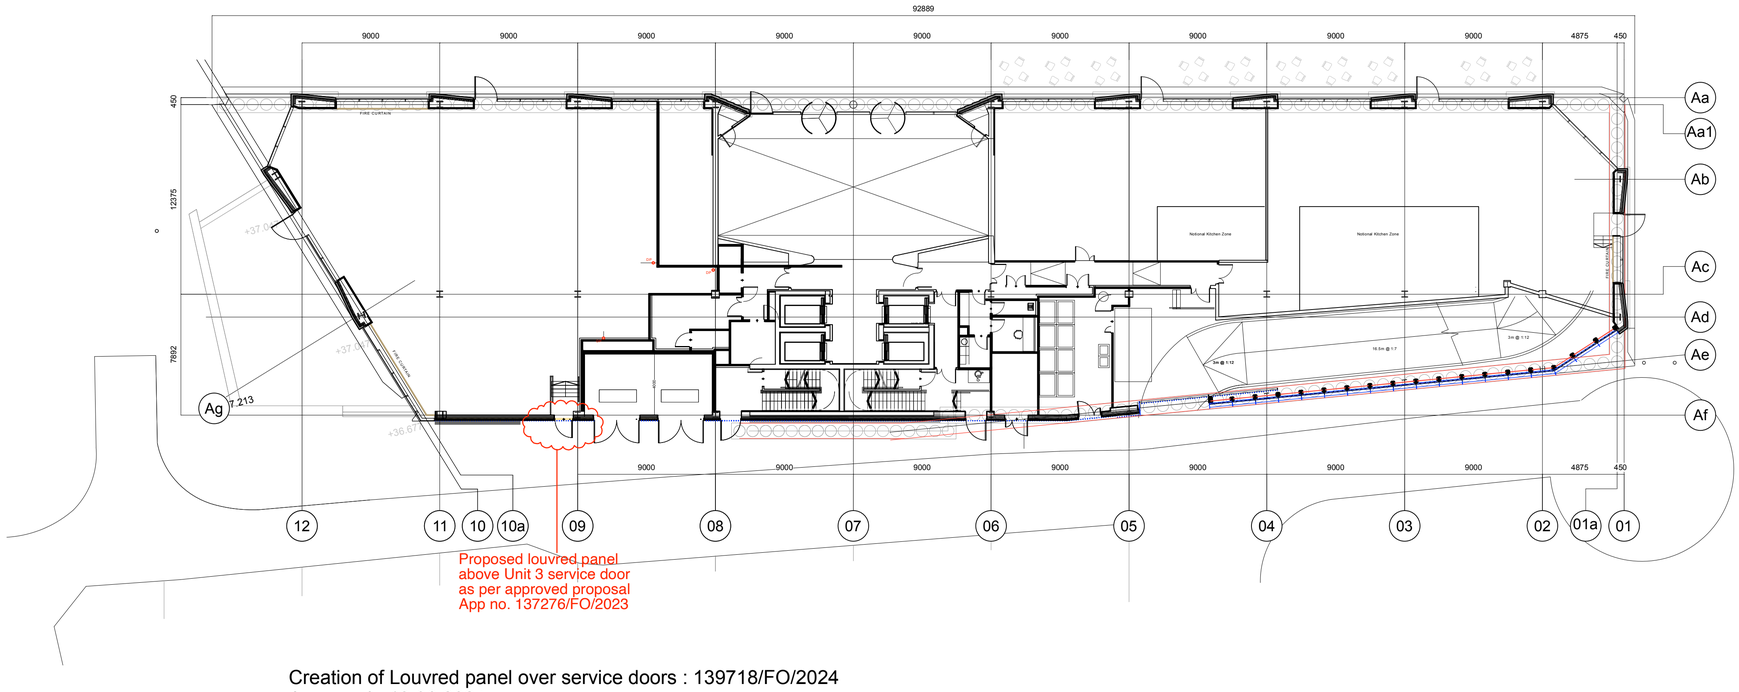

Creation of Louvred panel over service doors : 139718/FO/2024
Approved : 18.06.2024

REVISIONS :

Rev A 15.02.2025 Amended layout following receipt of Acme drawings.

inspire: design consultancy

49 the tannery lawrence street york yo10 3wh
t&f 01904 611 091 **e** peter@inspiredc.co.uk

CLIENT :
ZaaP Restaurants

SITE : **Ground Floor Units 3, The Lincoln, Brazennose Street, Manchester M2 5BP**

DRAWING TITLE:
Ground Floor and North Elevation Fresh Air Louvre - Planning Application

DATE :
3 April 2024

SCALE :
1:200 @ A1

DRAWING BY :
PS

DRAWING NO :
ZaaP/Manc/102A

CONTRACTORS MUST VERIFY ALL DIMENSIONS ON SITE BEFORE COMMENCING ANY WORK.FIGURED DIMENSIONS TO TAKE PRECEDENCE OVER SCALED DIMENSIONS.THE COPYRIGHT OF THIS DRAWING IS RESERVED.THE DRAWING MUST NOT BE DISCLOSED WITHOUT ANY AUTHORITY. DO NOT SCALE.