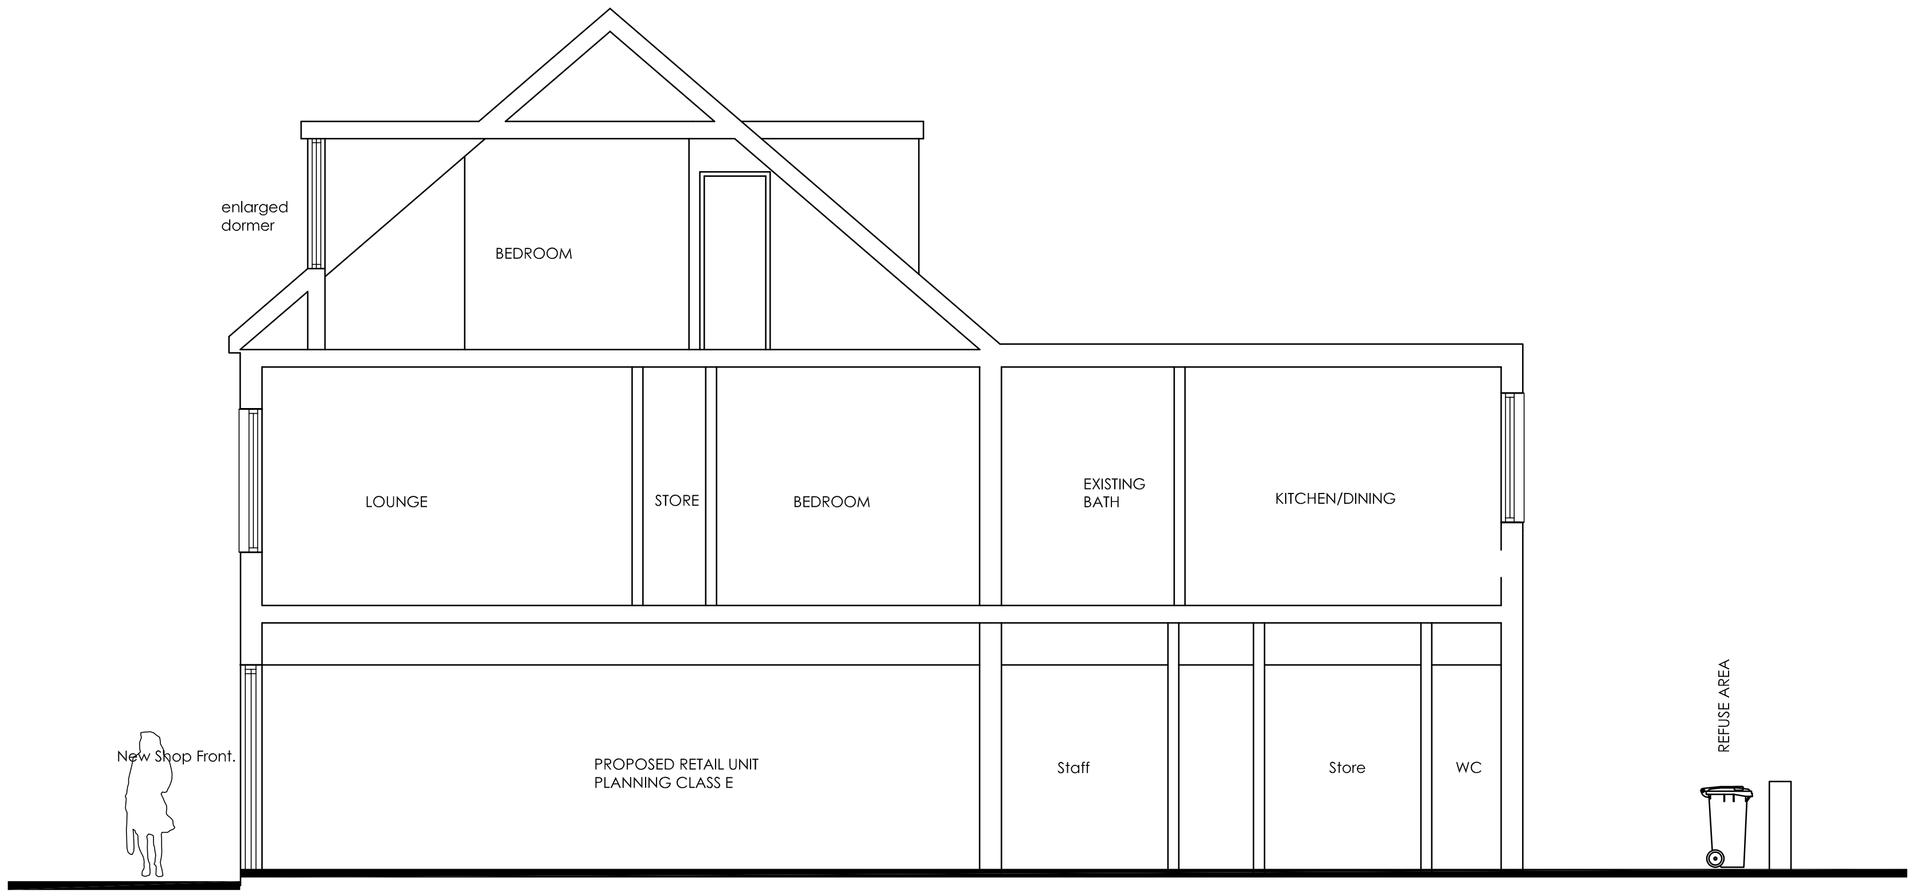

PROPOSED SECTION

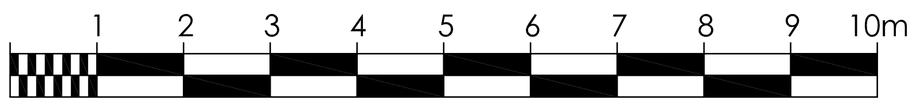

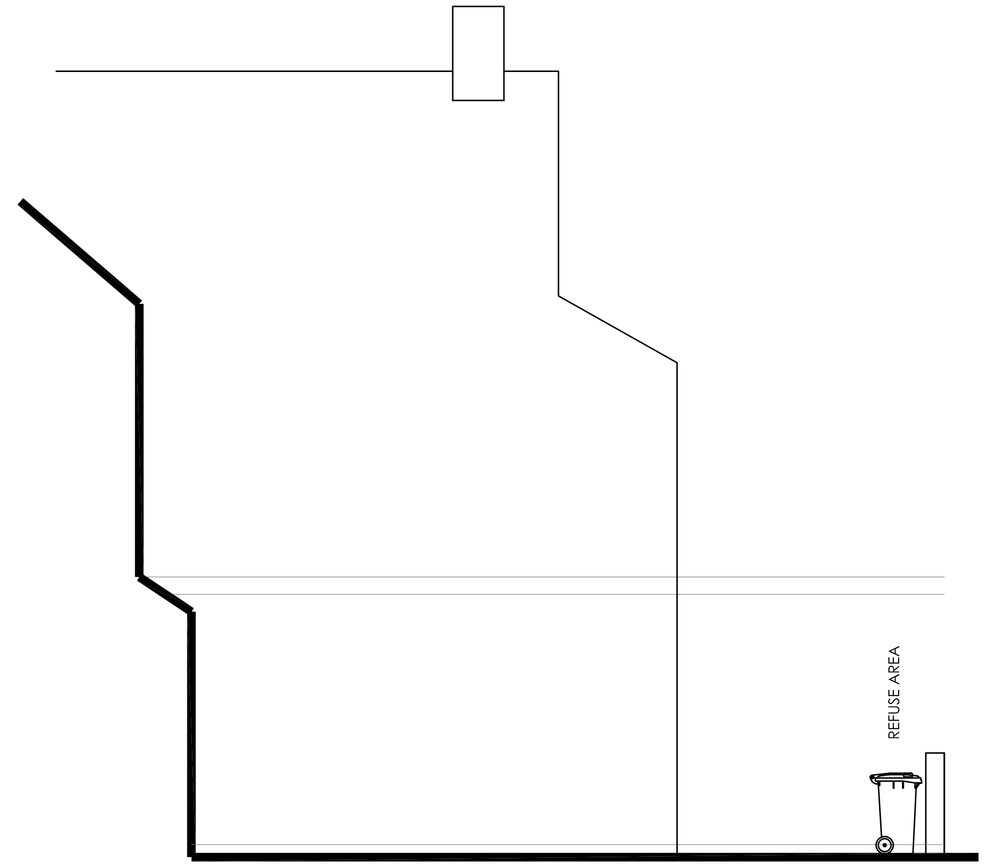

PROPOSED REAR SIDE ELEVATION FROM 61

PROPOSED REAR SIDE ELEVATION

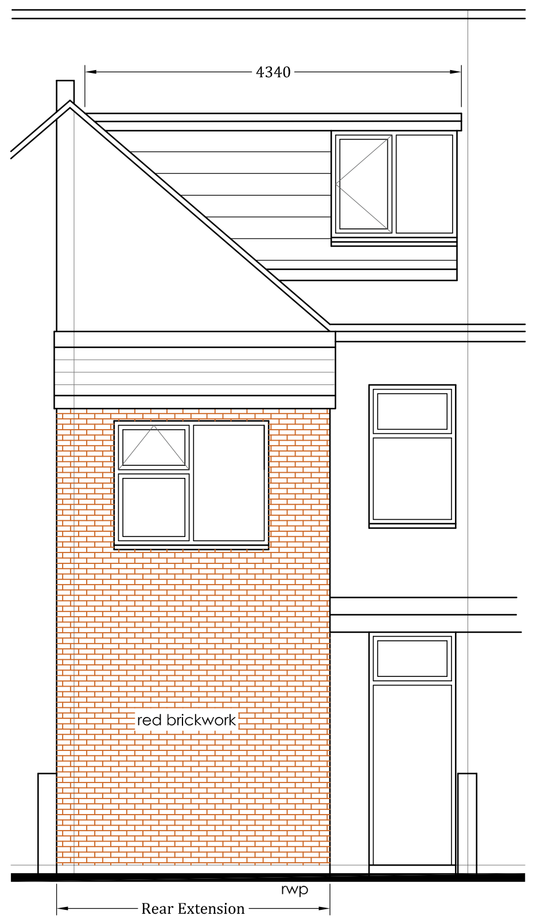

PROPOSED REAR ELEVATION

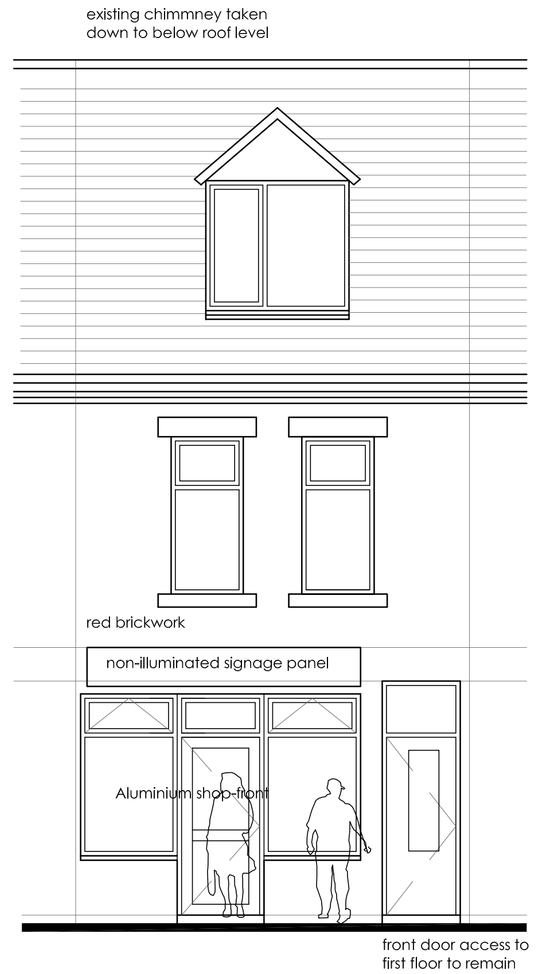

PROPOSED FRONT ELEVATION

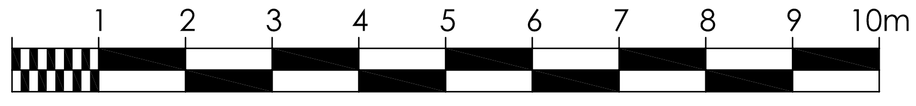

©
This drawing is Copyright and the property of Richmond Consultants and must not be reproduced in whole or part without their written permission.
Copyright is reserved. ©
Richmond Consultants and must not be reproduced in whole or part without their written permission.

The Contractor is to check and verify all building and site dimensions, levels and sewer invert levels at connection points before work starts.

This drawing must be read with and checked against any structural or other specialist drawings provided.

The Contractor is to comply in all respects with the current Building Regulations whether or not specifically stated on these drawings.

This drawing is not intended to show details of foundation or ground conditions. Each area of ground relied upon to support the structure depicted must be investigated by the Contractor and suitable methods of foundation be provided.

THIS SCHEME IS NOT BASED ON A SURVEY

NOTE:

NOTE: ALL DIMENSIONS TO BE CHECKED ON SITE AND ANY DISCREPANCIES REPORTED TO THE DESIGNER PRIOR TO COMMENCEMENT OF WORKS.

MATERIALS LEGEND

ROOF TILE HATCH

EXTERNAL WALL

WALLS

FLAT ROOF

EXTERNAL RENDER

White board
Fire board
Acoustic board
Moisture board
Smoke detector to BS5839
Heat detector to BS5839
Horizontal mechanical extract
Vertical mechanical extract

NORTH POINT

Drawing Status	
Construction Status	PLANNING

C.	Revised scheme to Planners comments.	SRN	15.07.25
B.	Drawing number corrected.	SRN	18.06.25
A.	Drawing title amended "Proposed Elevations".	SRN	09.06.25
Rev.		By	Date

RICHMOND CONSULTANTS
Mobile 07710131750
Email office@richmond-consultants.co.uk

Site
59 Barlow Road
Manchester
M19 3DB

Title
Proposed Ground Floor Change of Use, Upper floor alterations and Dormers. Proposed Elevations.

Checked	Drawn By	Scale	Date
	SRN	1:50 @A1	May 2025

Drawing Number	Rev.
16.25 BR-103	C