




NORTH EAST (HALMORE ROAD) ELEVATION

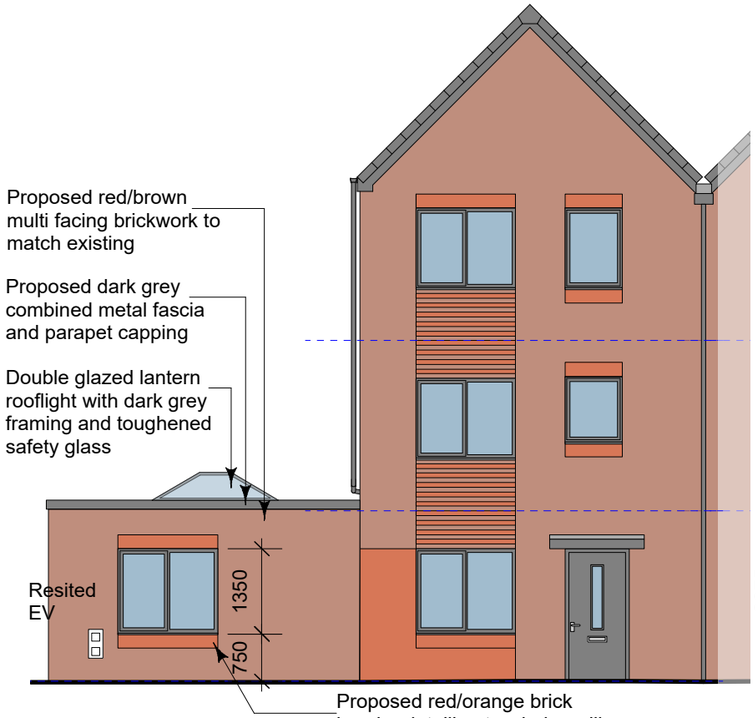

SOUTH EAST ELEVATION
(to green space and Bradford Road)

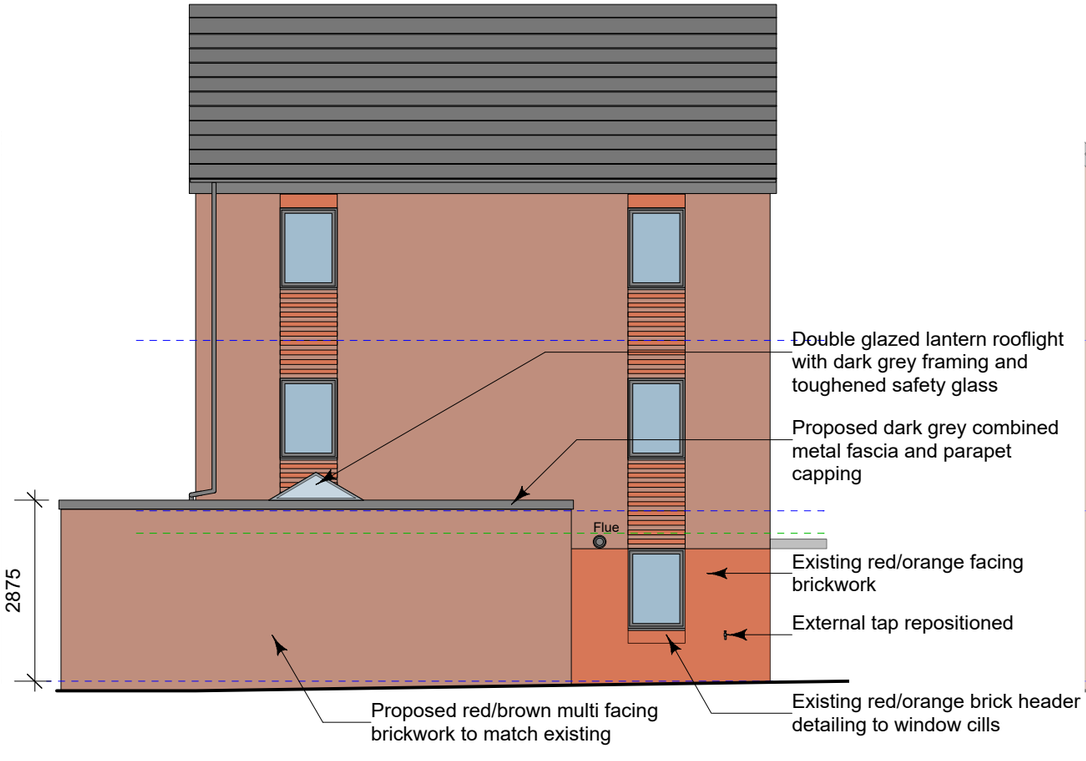

SOUTH WEST (GARDEN) ELEVATION

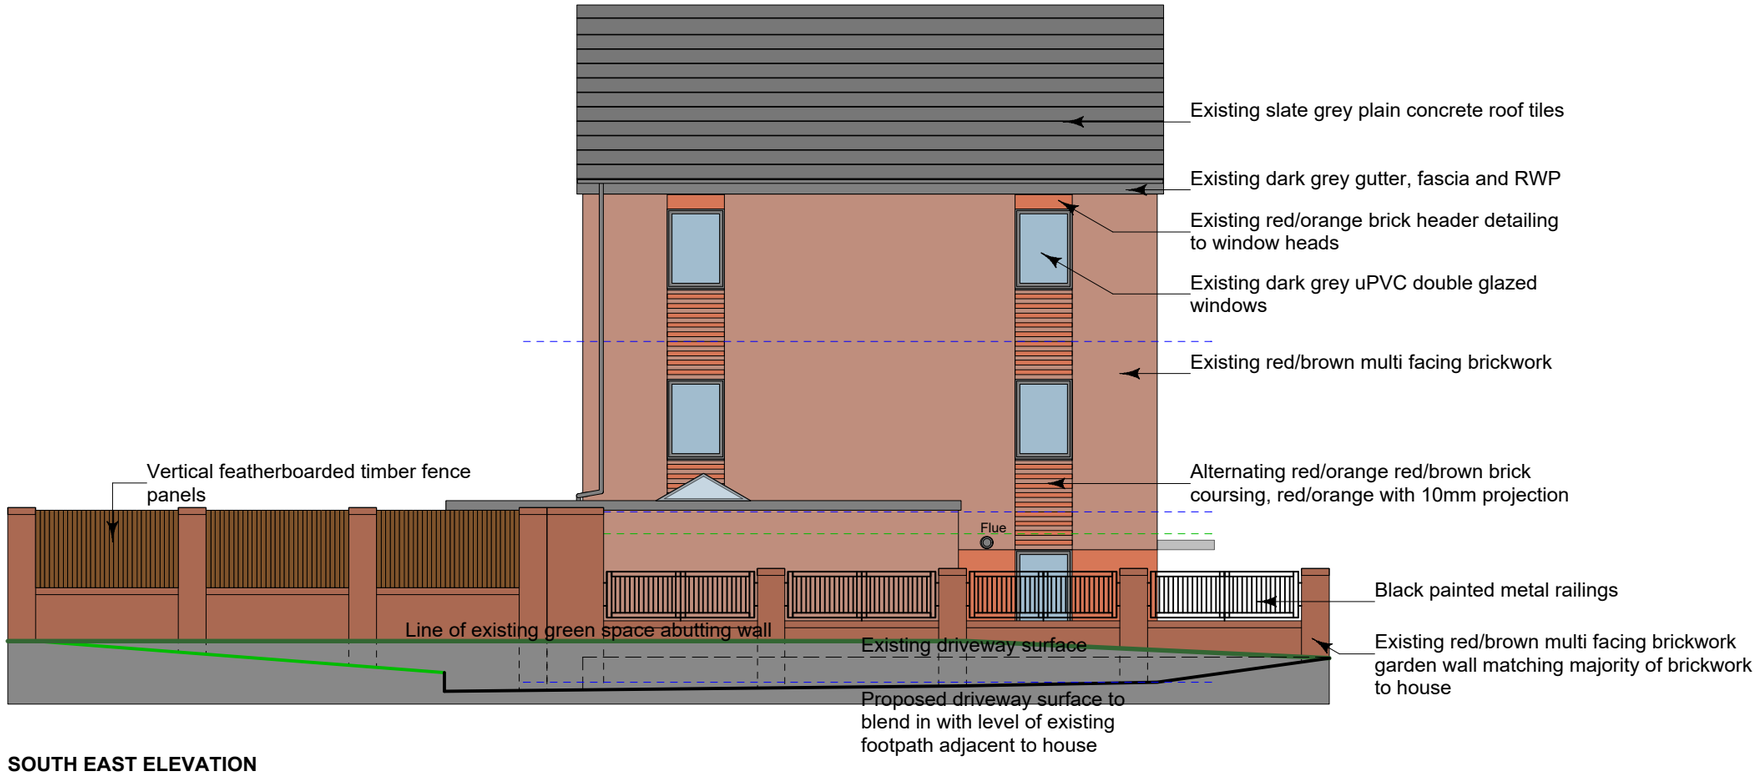

SOUTH EAST ELEVATION
(showing extension relationship with boundary to Public Open Space)

0 1 2 3 4 5 M

GROUND FLOOR EXTENSION FOR
MR. & MRS. A. RIBBONS-JONES
1a HALMORE ROAD MILES PLATTING M40 7FB

PROPOSED ELEVATIONS

APRIL 2025

PR02-05.1 scale 1:100 @ A3