


CHORLTON STREET,
MANCHESTER

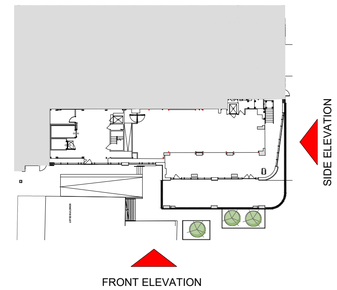

KEY PLAN
Scale 1:500 @ A1

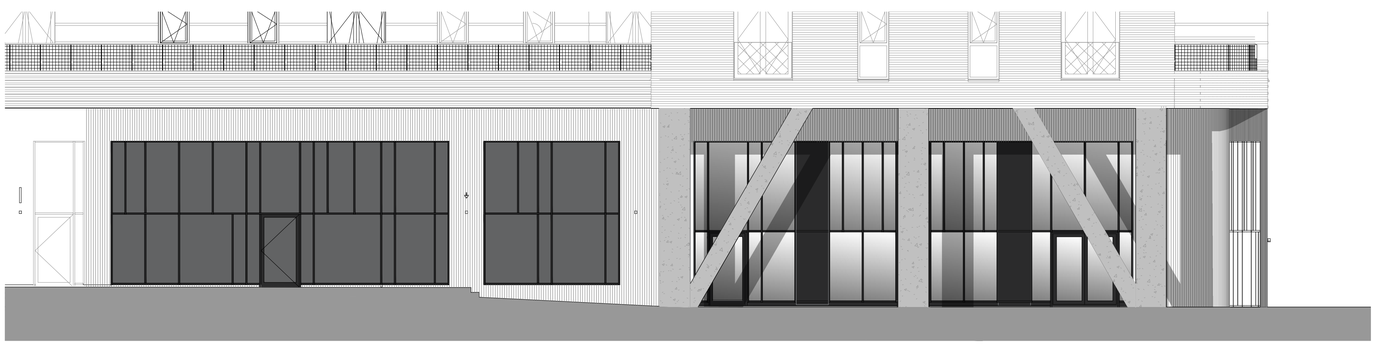

EXISTING FRONT ELEVATION
Scale 1:100 @ A1

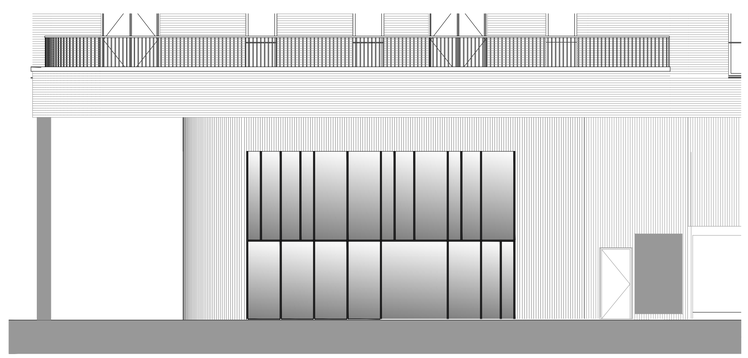

EXISTING SIDE ELEVATION
Scale 1:100 @ A1



PROPOSED FRONT ELEVATION
Scale 1:100 @ A1



PROPOSED SIDE ELEVATION
Scale 1:100 @ A1

REV.	DESCRIPTION	DATE	INITIALS
A	Second projecting sign removed	23-05-25	MR
B	Second projecting sign reinstated, Signage moved behind glazing, Chorlton Street sign increased in height to match other signs at Kampus	24-07-25	JV

500 scale: 0m 10m 20m 30m 40m 50m
100 scale: 0m 2m 4m 6m 8m 10m

NORTH

PLANNING

CLIENT: Sainsbury's Supermarkets Ltd

CHQ ARCHITECTS
CHQ Architects Ltd
The Maltings, 44 Wharfedale Street,
Rawtenstall, Lancashire BB4 8QD
Tel: 01706 830 830
Email: design@chq-architects.co.uk
www.chq-architects.co.uk

PROJECT: Chorlton Street, Manchester, M1 3FY

CHQ REFERENCE: CHQ.24.16507

SCALE: 1:100 & 1:500 @ A1 — DRAWN: MR

DRAWING: Existing & Proposed Elevations

PROJECT CODE	ORIGINATOR	ZONE/LVL	TYPE	DRG. NO.	REV
XA-KMPS_XXXX	CHQ	Z07	ZZ	PL-A-2002	B

ISO A1 Landscape

All drawings are subject to full site survey. All dimensions are to be checked on site.

Ordnance Survey Information © Crown copyright, All rights reserved. Licence number AR100007392