


1 EXISTING GROUND FLOOR PLAN
1:100@A3

0 1000 2000 3000 4000 mm

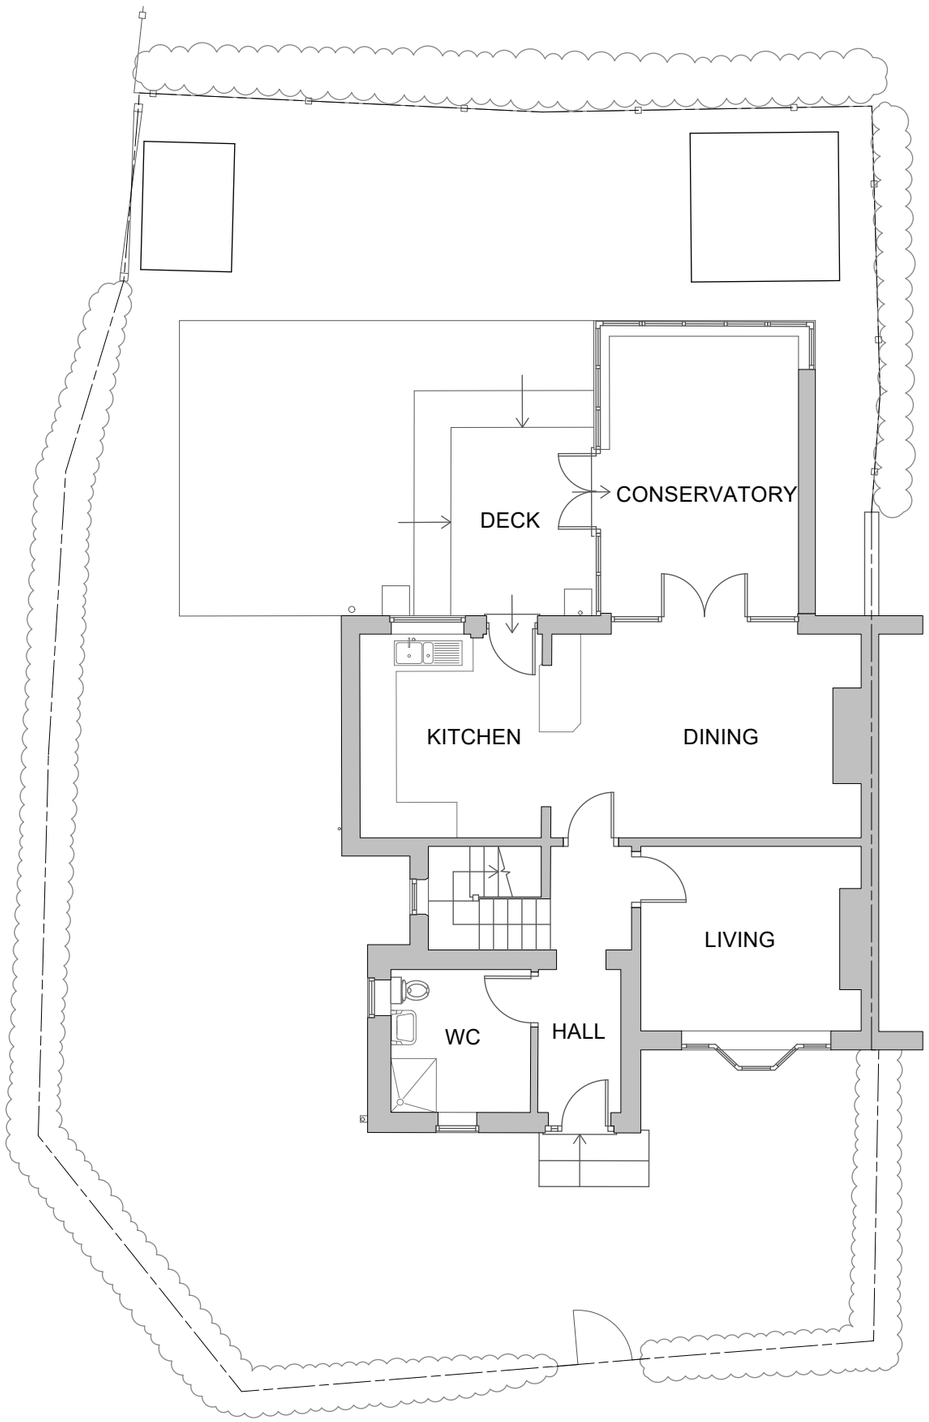

2 EXISTING SIDE ELEVATION
1:100@A3



3 EXISTING REAR ELEVATION
1:100@A3

GENERAL NOTES

REVISION DATES MARKED ON THE DRAWING ARE STATED IN THE FOLLOWING ORDER: YEAR, MONTH, DAY (YY.MM.DD).

© LAURA SUFF ARCHITECTURE

IT IS ESSENTIAL THAT ALL DIMENSIONS ARE CHECKED ON SITE AND OMISSIONS AND DISCREPANCIES ARE TO BE REPORTED TO THE ARCHITECT IMMEDIATELY FOR CLARIFICATION.

NOT FOR CONSTRUCTION

REV	DATE	NOTES

LAURA SUFF
ARCHITECTURE
suffarchitecture.com

PROJECT 1 WELTON AVE		
CLIENT YASMIN & JENNIFER BARCLAY		
DRAWING TITLE EXISTING PLANS & ELEVATIONS		
SCALE 1:100 @ A3	DATE SEPT 2025	
PROJECT NO. 017	DWG NO. P02	REVISION