© COPYRIGHT
The copyright in this drawing is vested in Sheppard Robson and no license or assignment of any kind has been, or is, granted to any third party whether by provision of copies or originals or otherwise unless agreed in writing.

DO NOT SCALE FROM THIS DRAWING
The contractor shall check and verify all dimensions on site and report any discrepancies in writing to Sheppard Robson before proceeding work

FOR ELECTRONIC DATA ISSUE
Electronic Data / drawings are issued as "read only" and should not be interrogated for measurement. All dimensions and levels should read, only from those values stated in text on the drawing.


NOTES

NOTE:

Do not scale from this drawing. All dimensions subject to site survey, dimensions to be confirmed on site. Mechanical & Electrical and Structural work shown is indicative, refer to M&E and SE consultant's drawings and reports for further information.

KEY

- Roof Terrace
- Plant

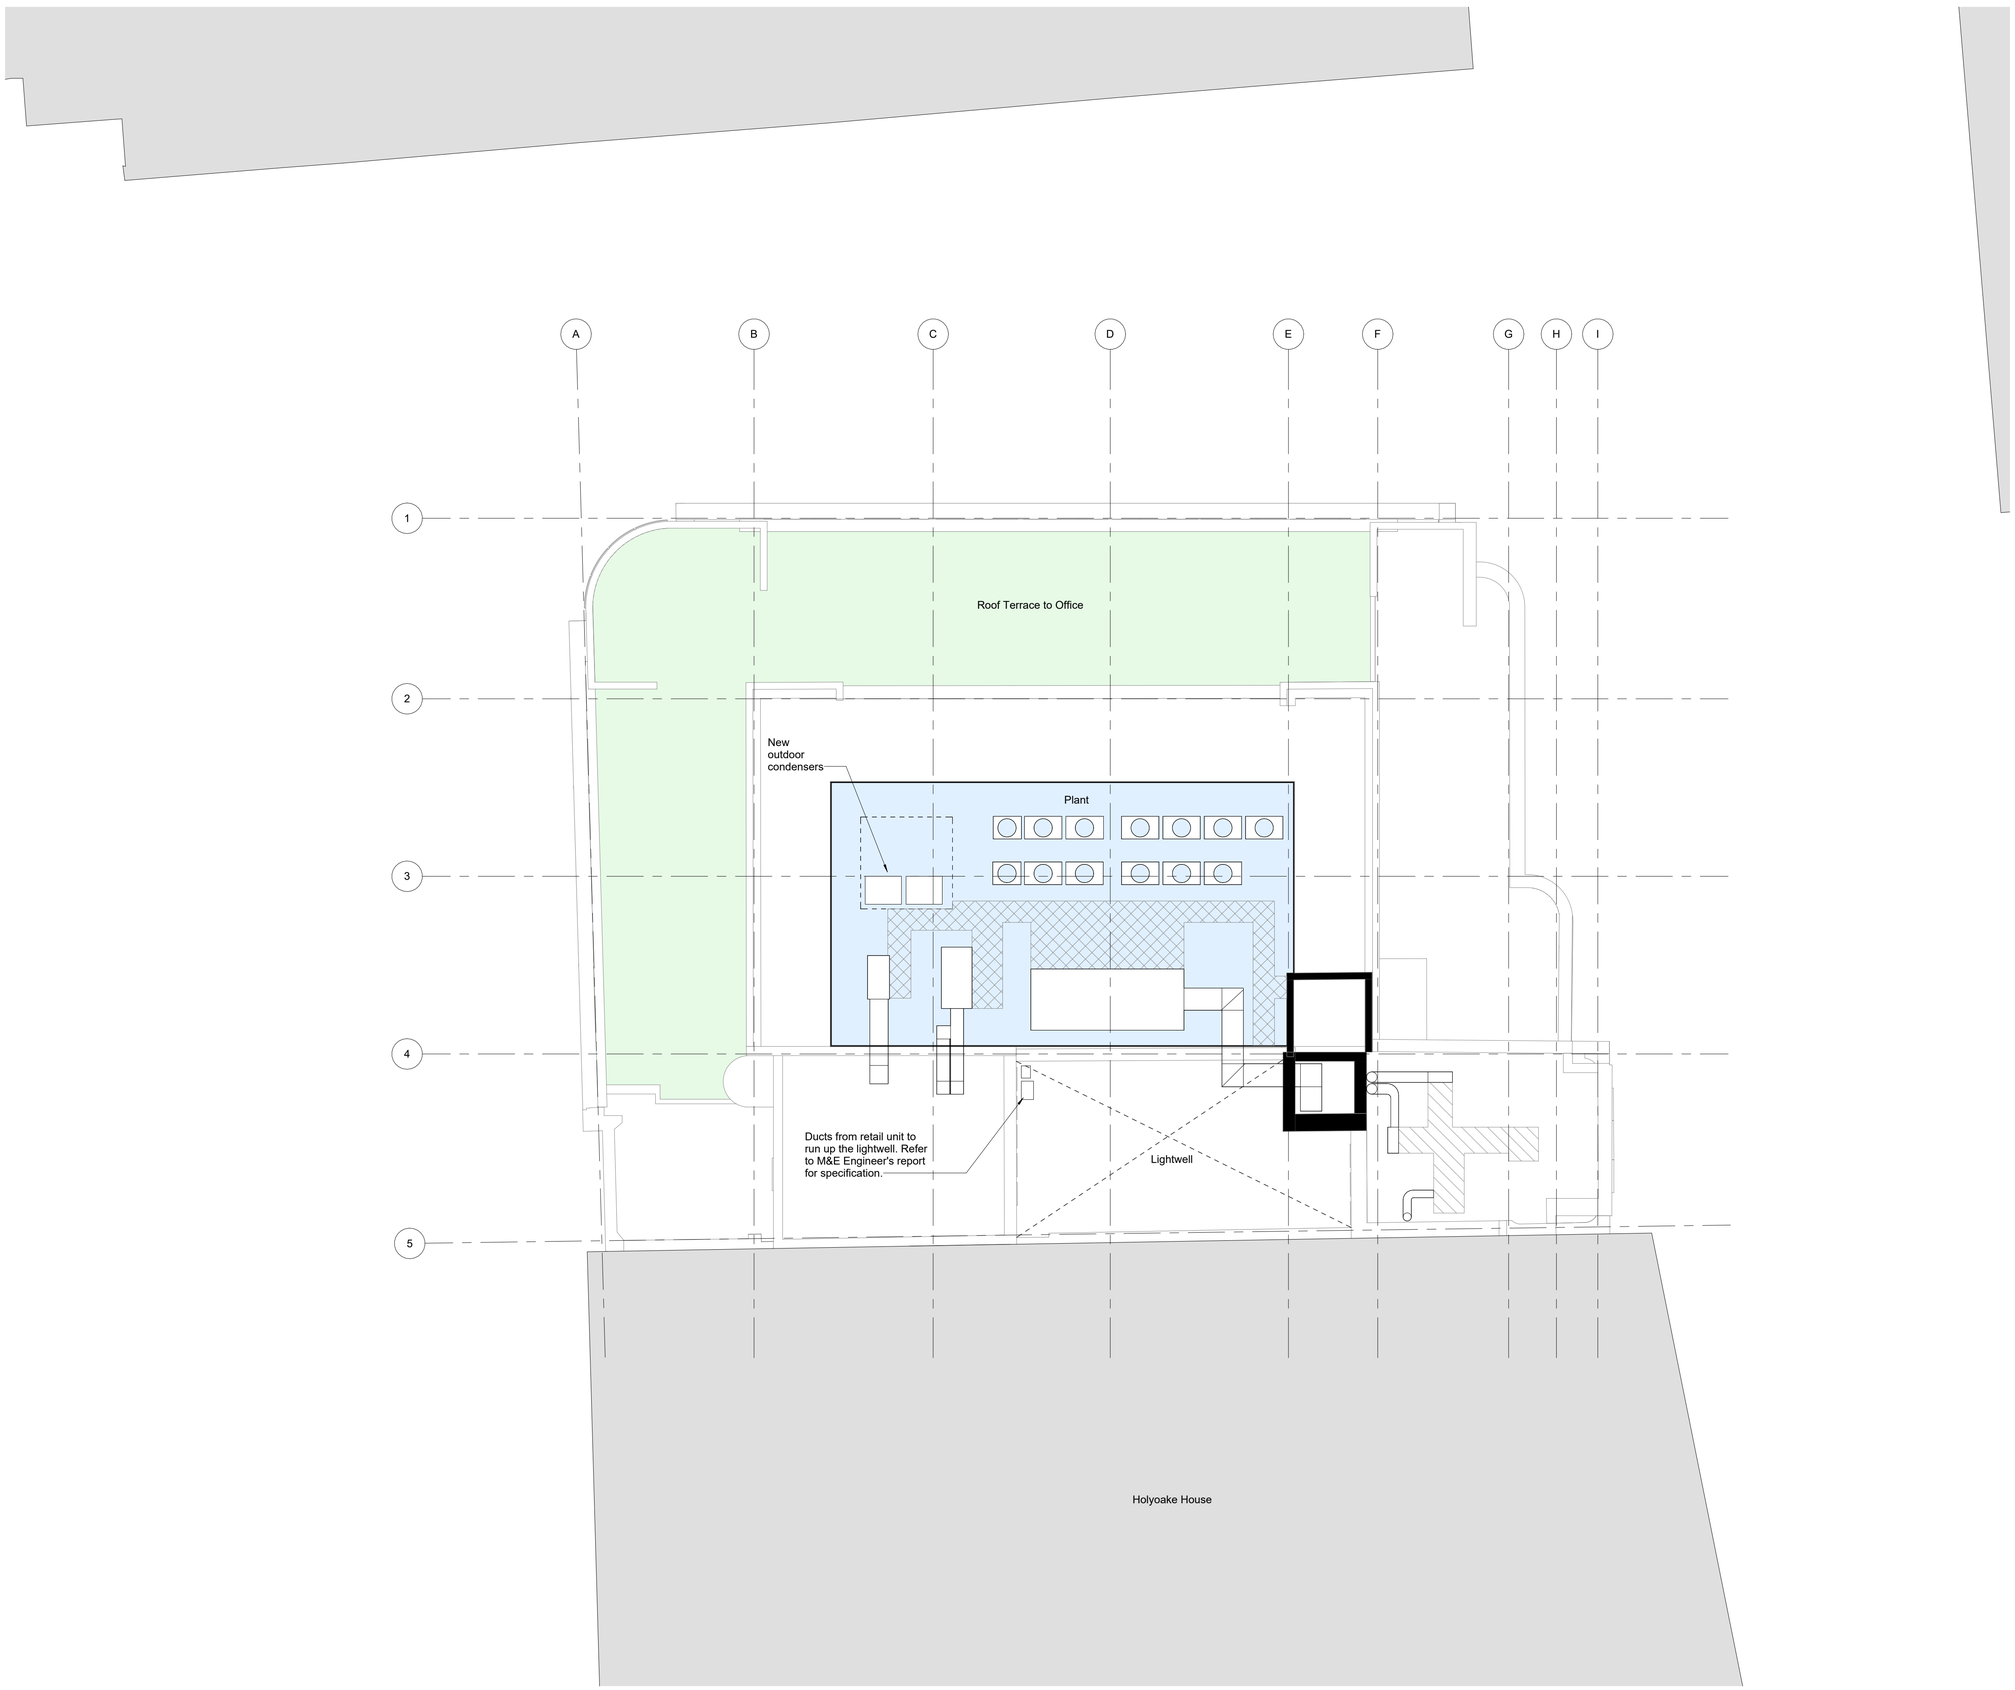

REVISIONS

REV.	DATE	AMENDMENT
P01	30/05/2025	Issued for Planning

KEYPLAN

CLIENT

MEPC

SHEPPARD ROBSON

27th Floor City Tower Piccadilly Plaza Manchester M1 4BT
T: +44 (0)161 233 8900 E: enquiries@sheppardrobson.co.uk

PROJECT
Redfern

SCALE@A1	DATE	ORIGINATOR	CHECKED	AUTHORISED
As indicated	**30/05/2025**	**MT**	**RW**	**TOB**

DESCRIPTION
General Arrangement Roof Plan Proposed

STAGE
Stage 2

STATUS	PURPOSE FOR ISSUE	SR NO.
S2	**Planning**	**7266**

DRAWING NO.	REV.
7266-SRA-XX-RF-DR-A-20808	**P01**