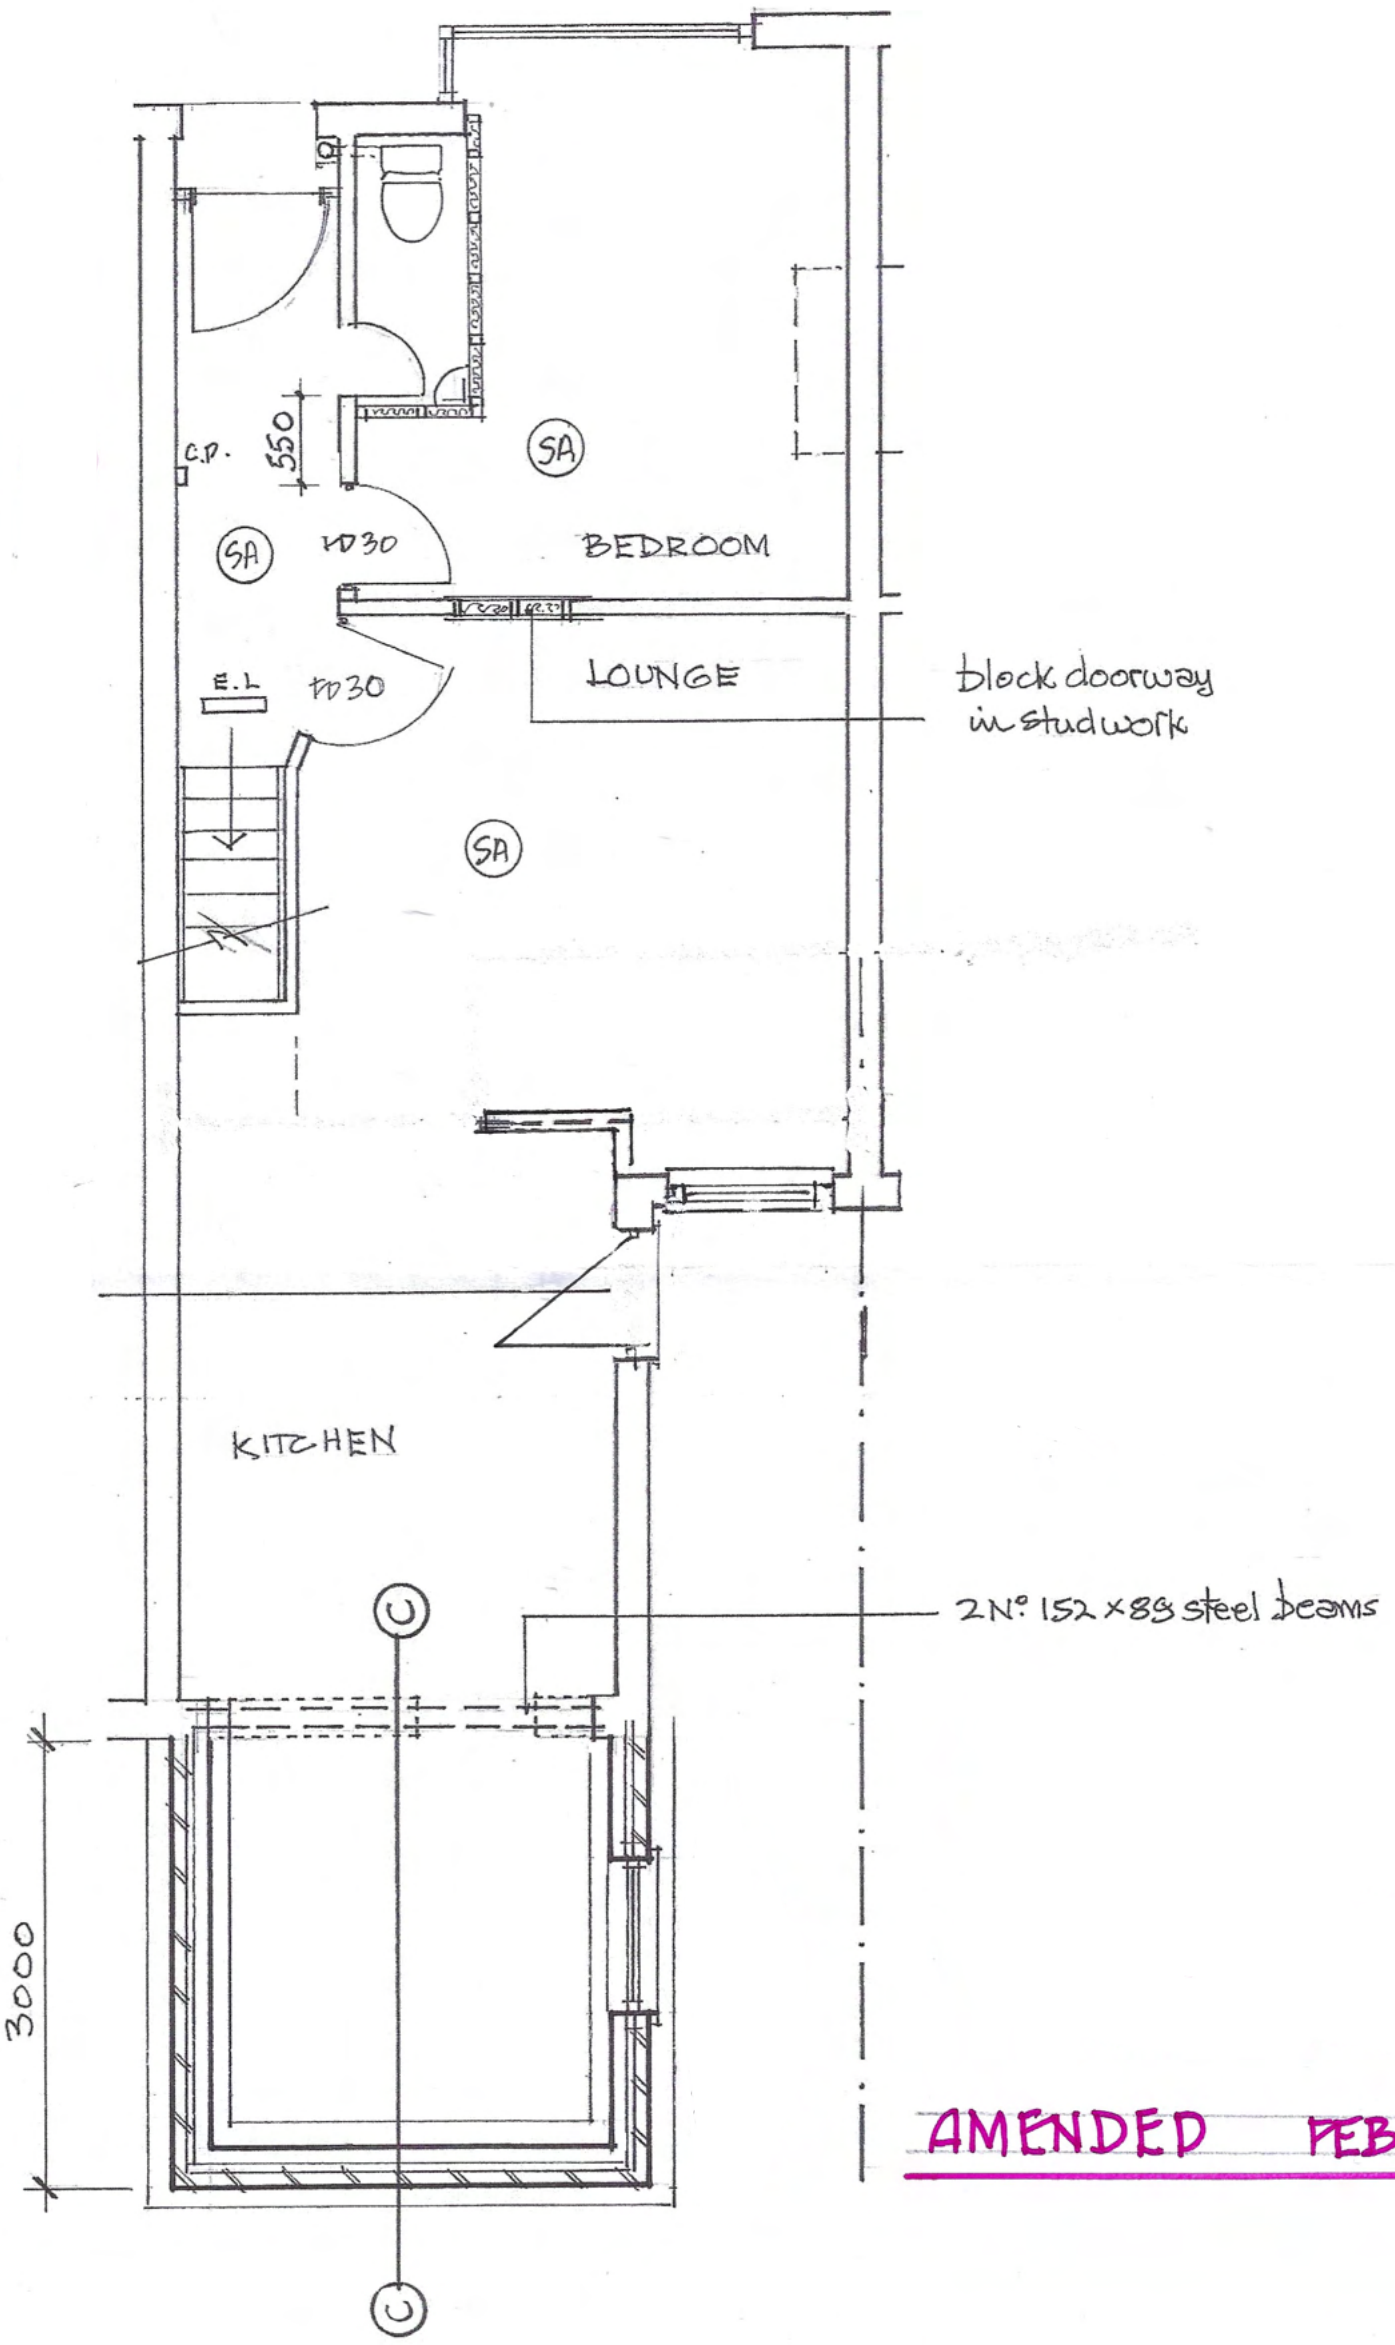


AMENDED FEB 23


GROUND FLOOR

206 MOSELEY ROAD


1:50 @ A3

1

bathroom discharges to rear S& VP: min fall 1:40

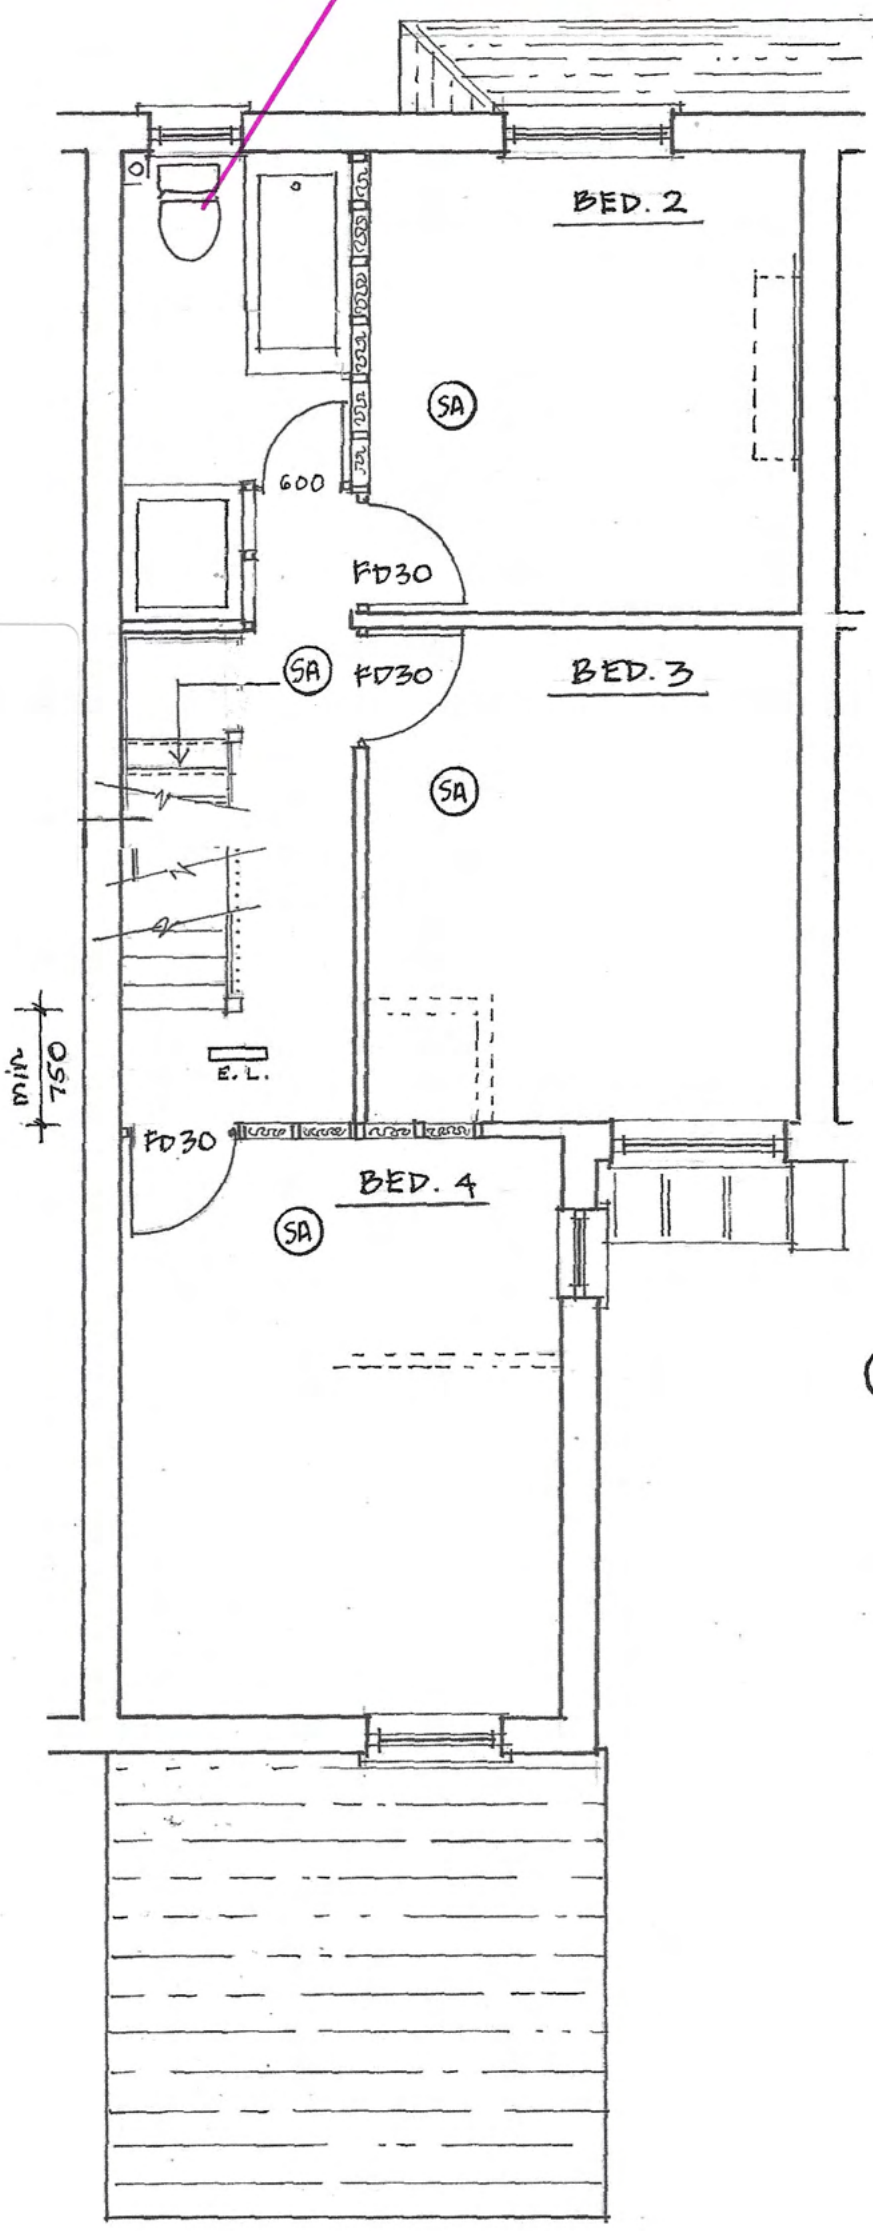

FIRST FLOOR

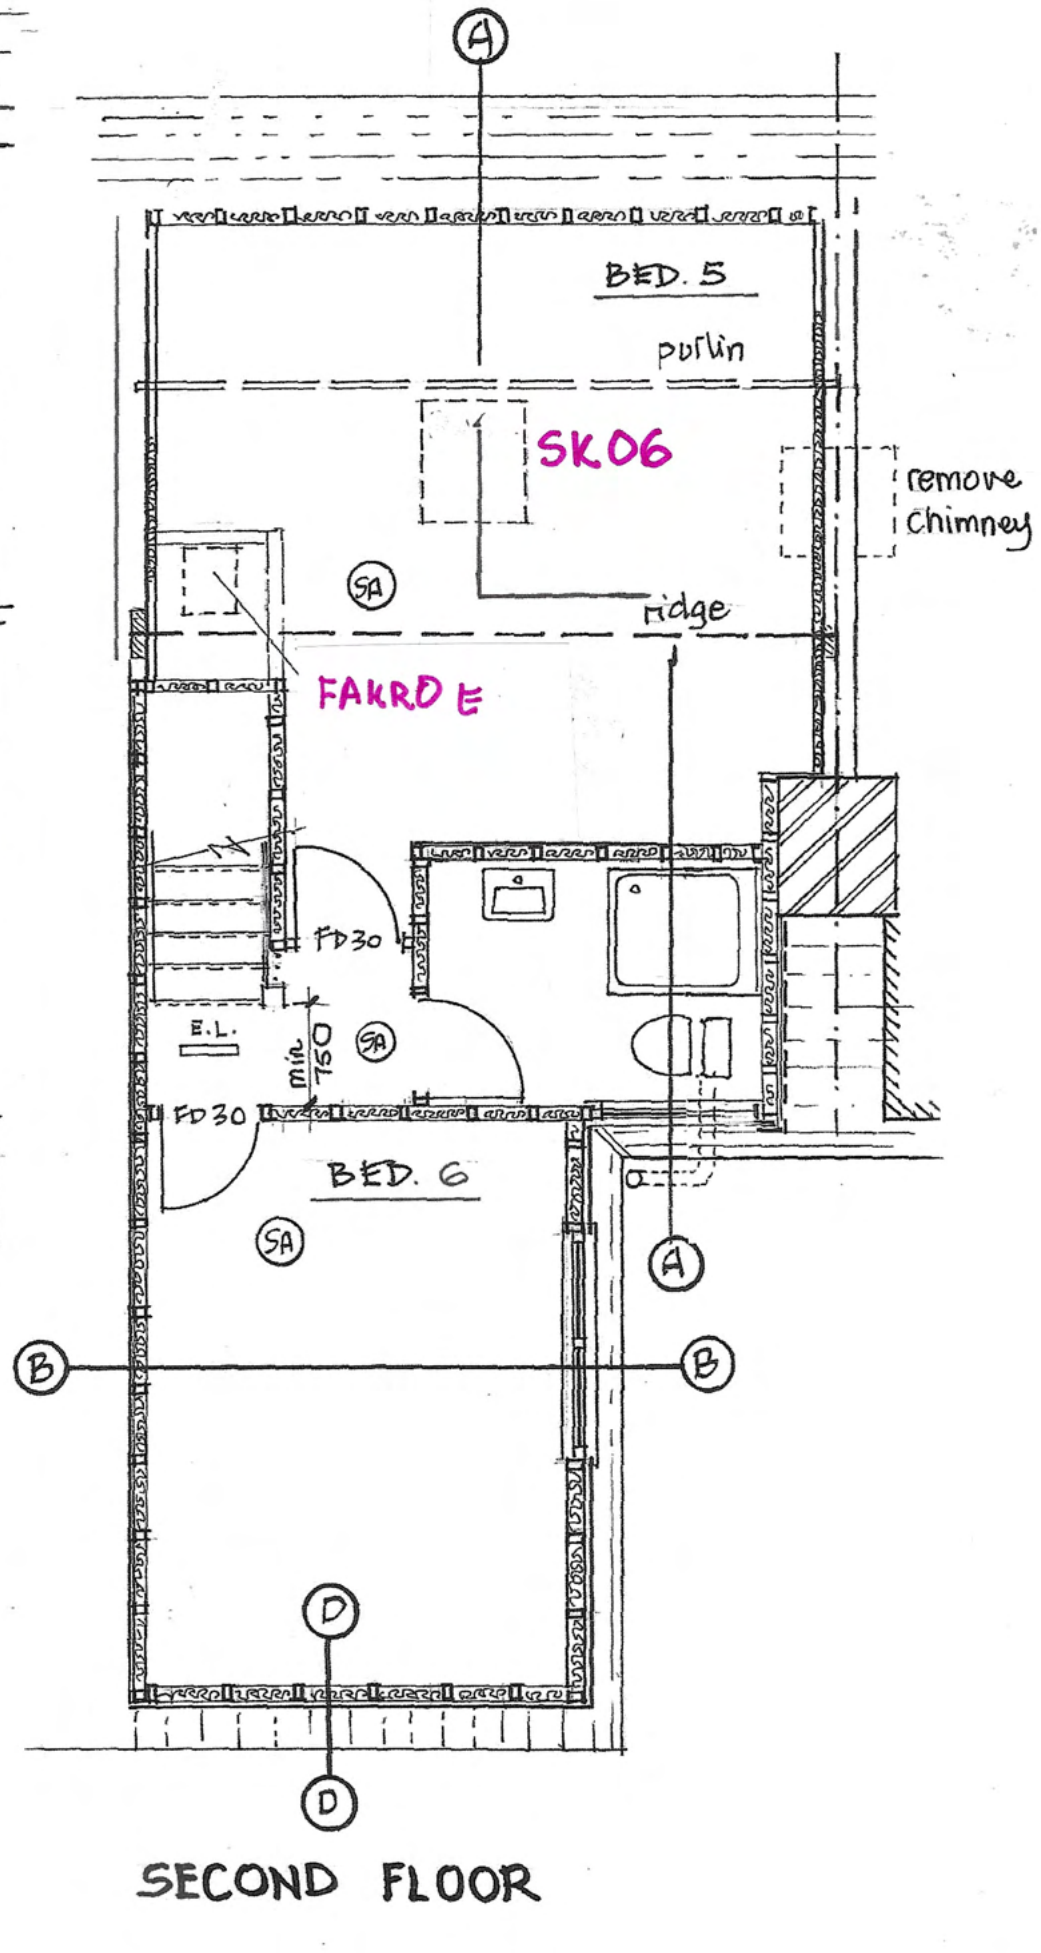


SECOND FLOOR

2


SCALE 1:50@A3

206, MOSELEY ROAD

AMENDED FEB '23

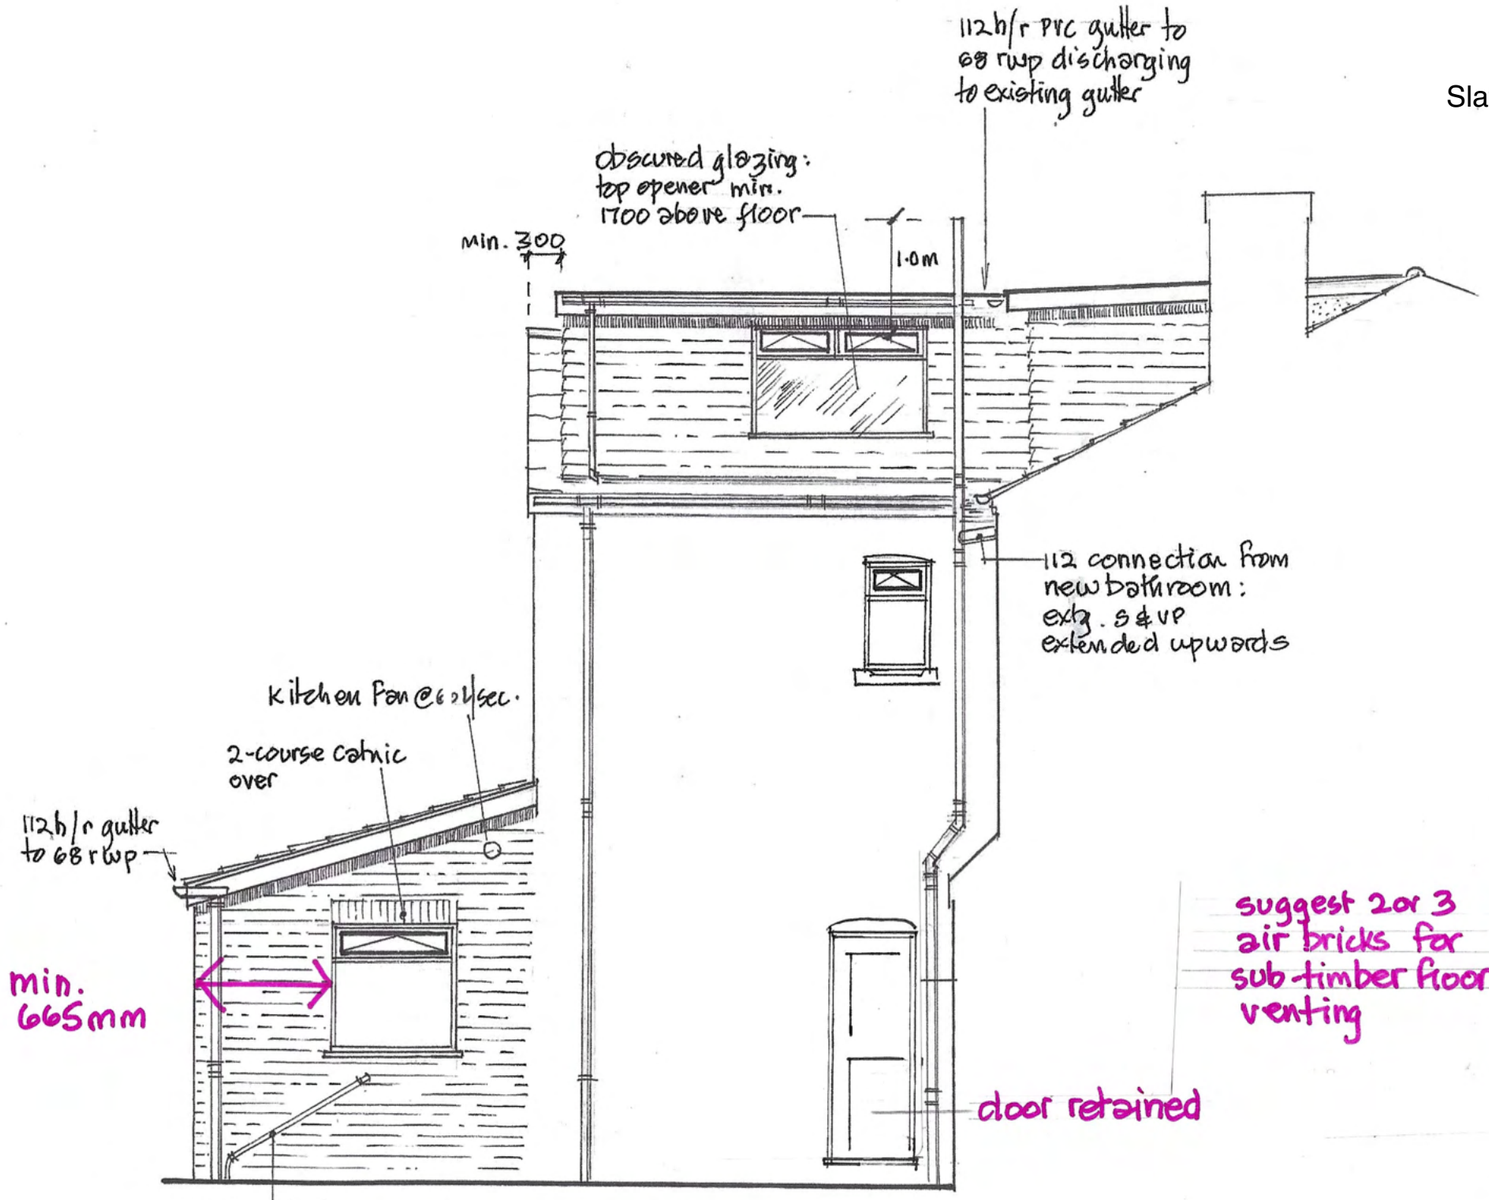


SIDE ELEVATION

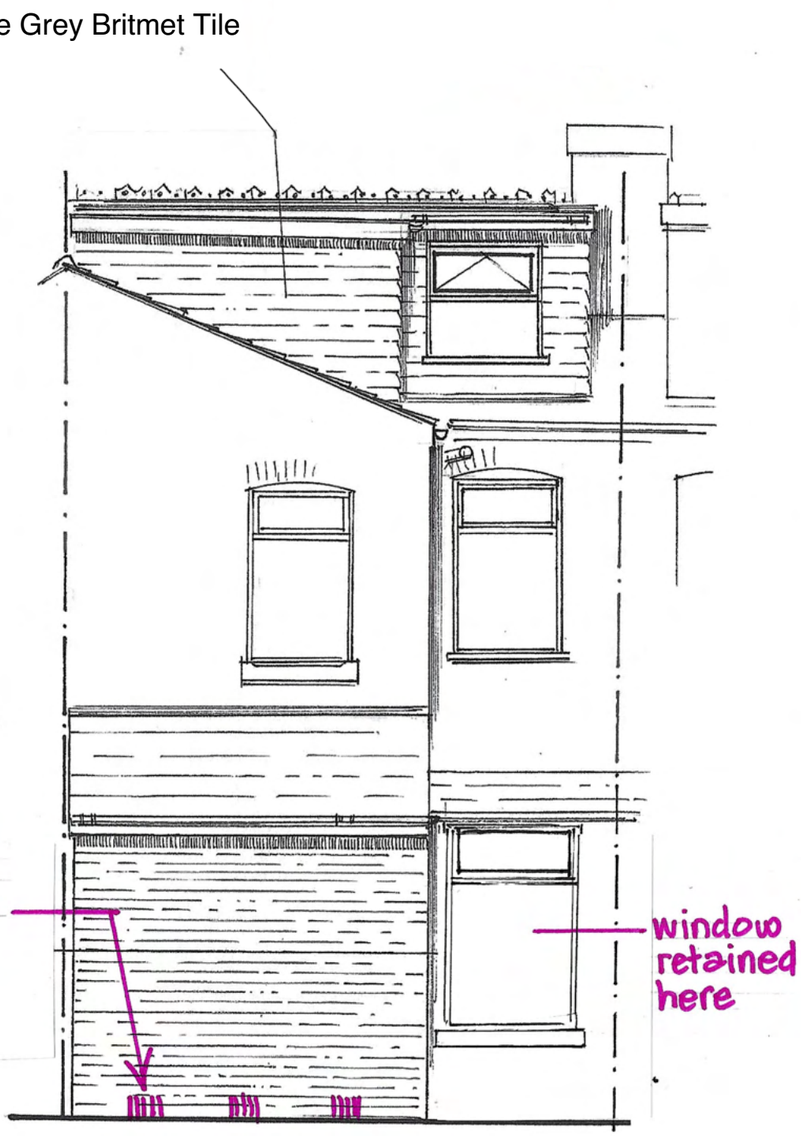

REAR ELEVATION

1:50@A3

206, MOSELEY ROAD.
AMENDED FEB '23

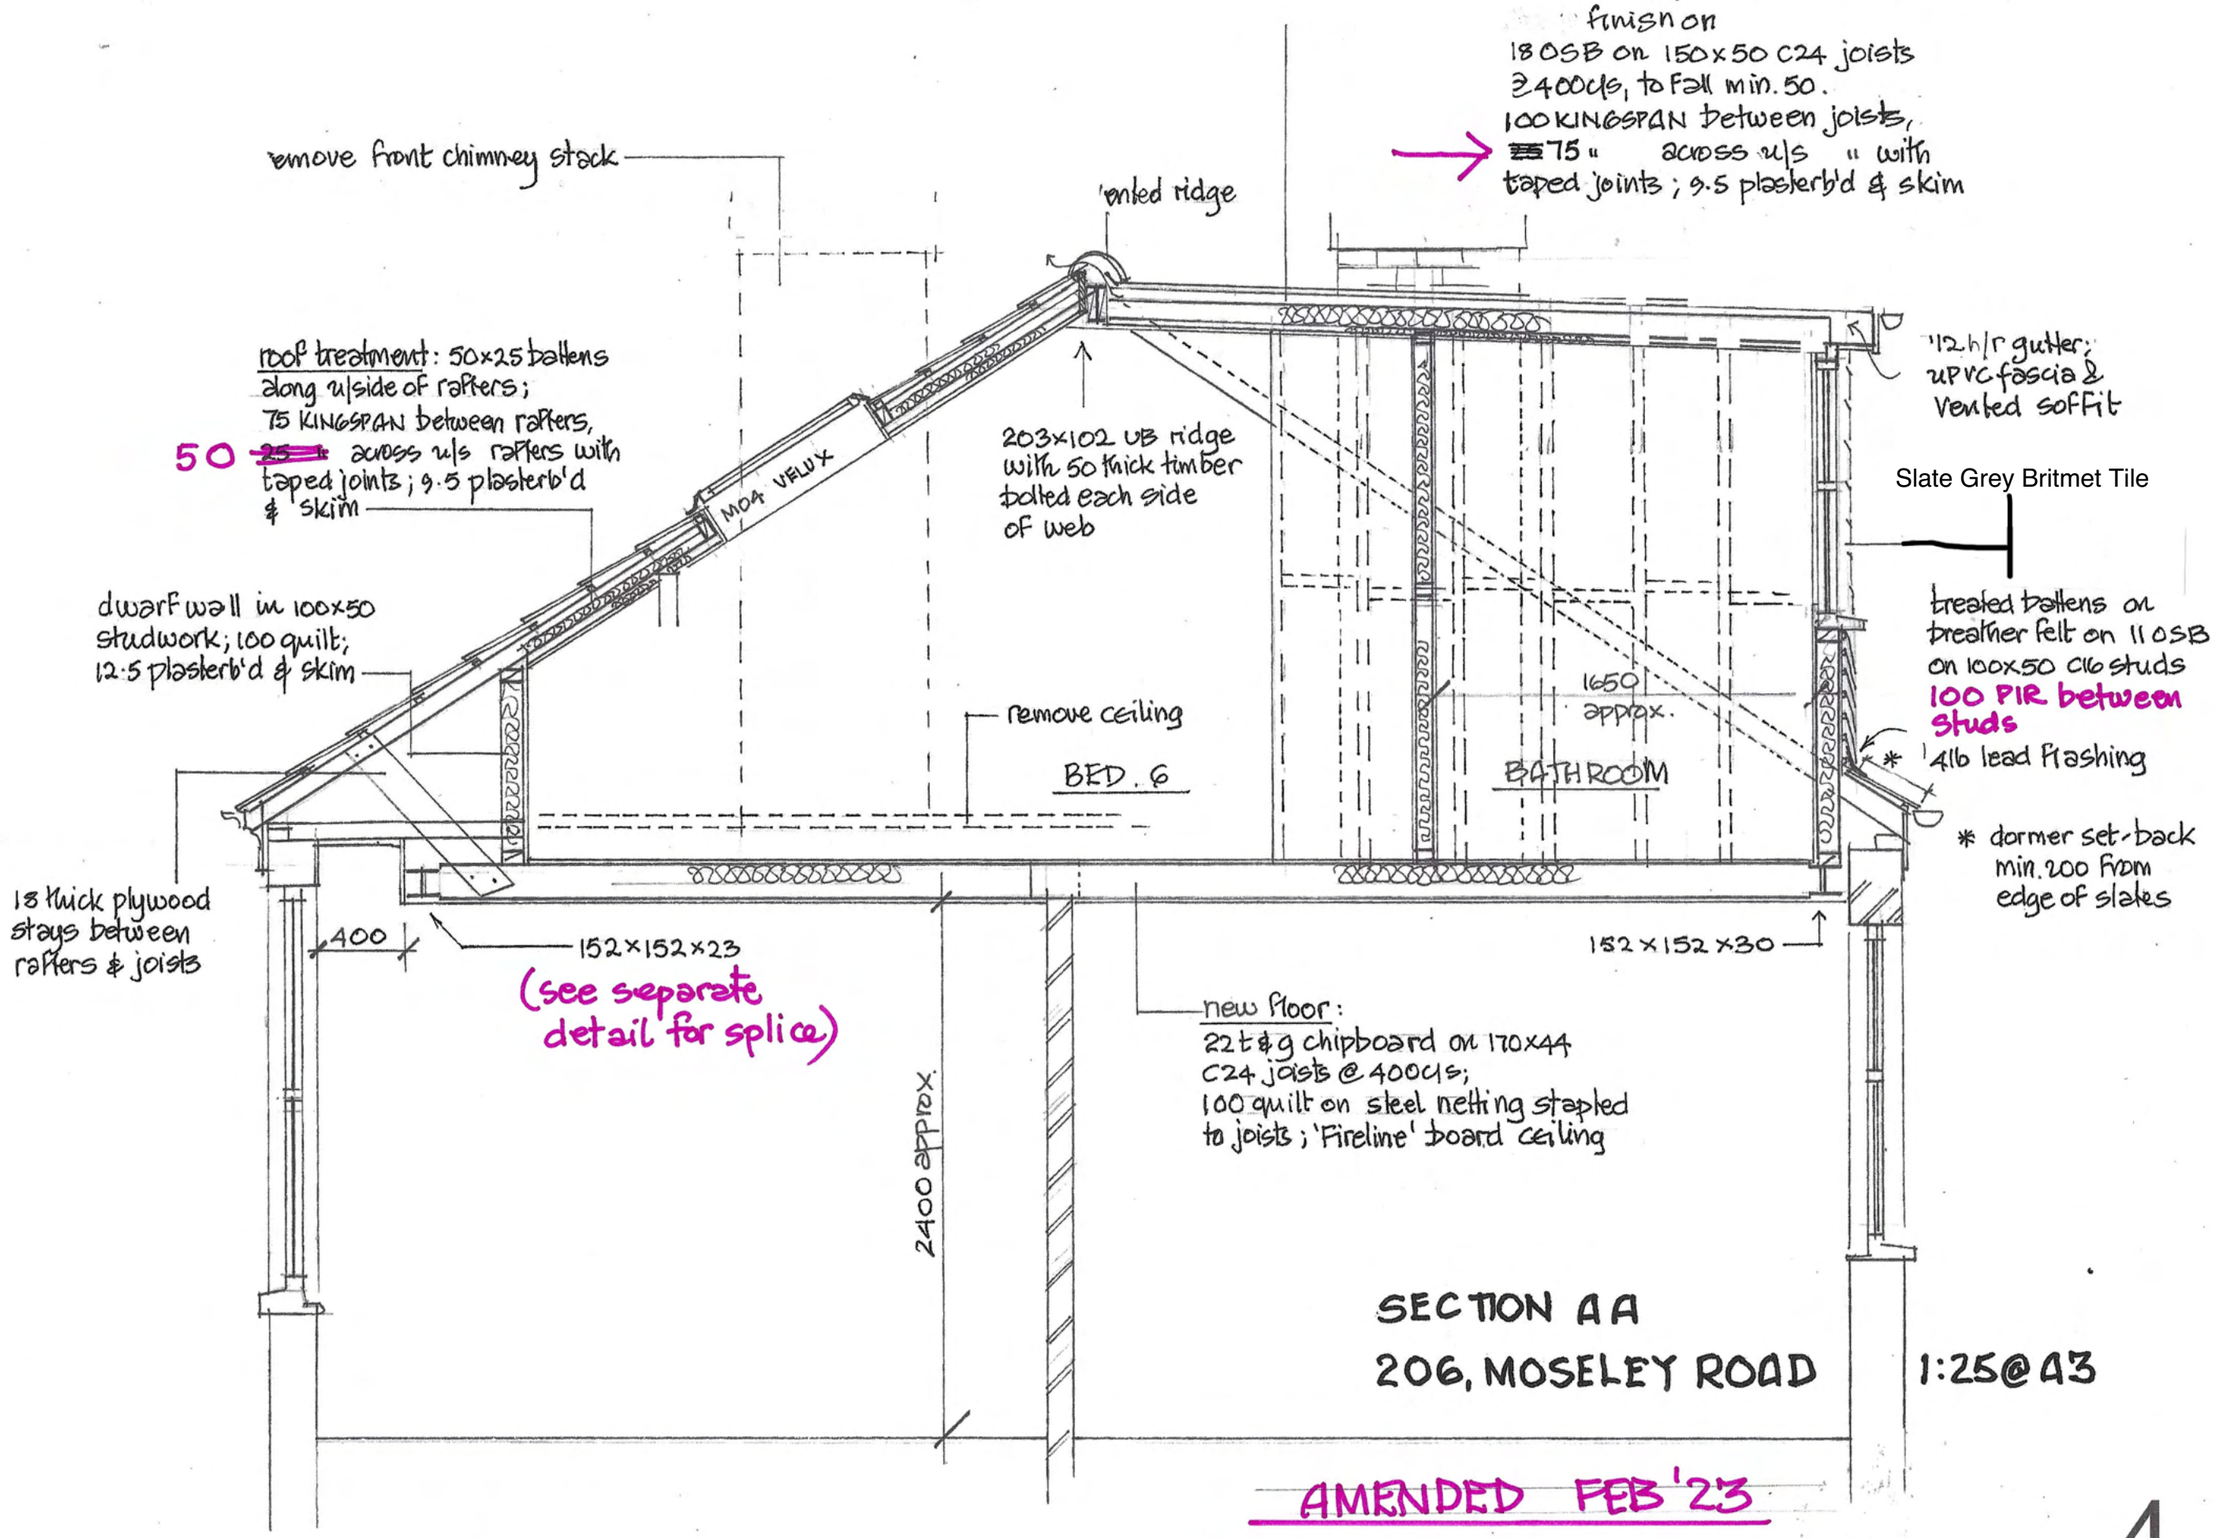


SECTION AA


206, MOSELEY ROAD


1:25@A3

AMENDED FEB '23

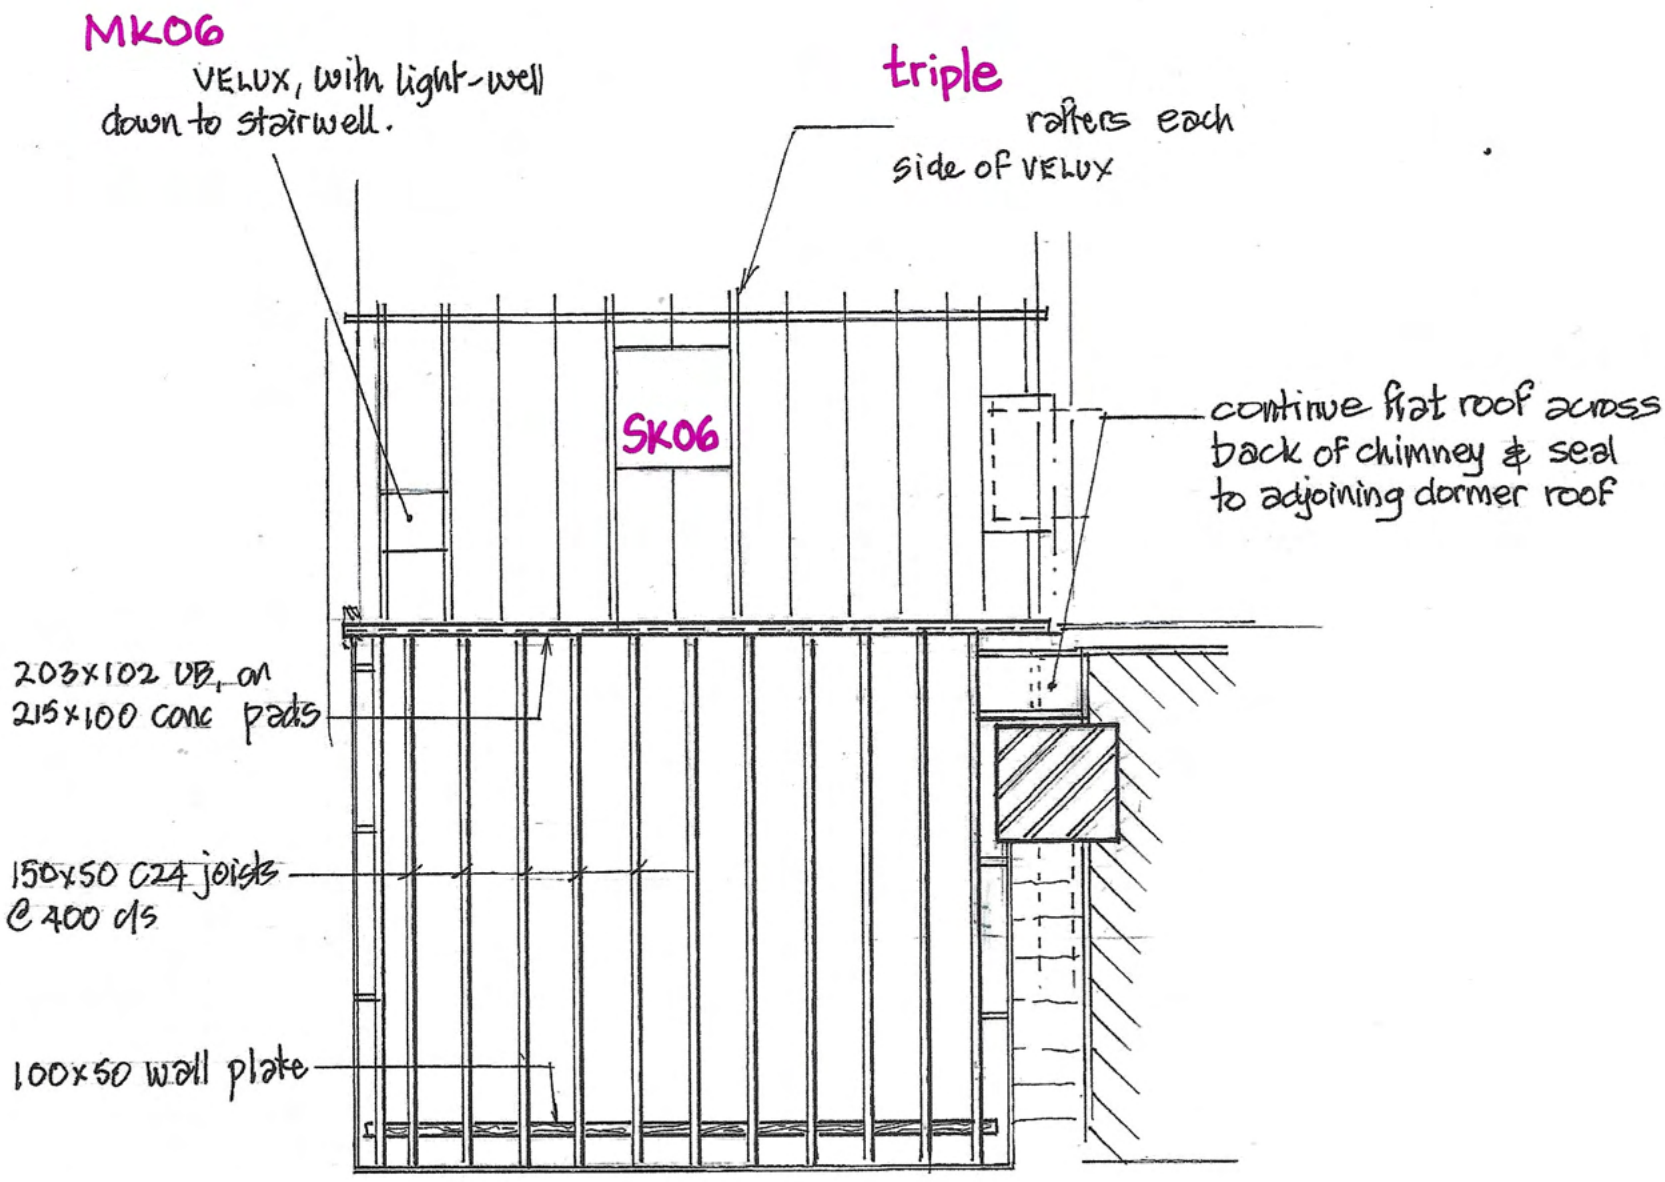


ROOF STRUCTURE TO DORMER

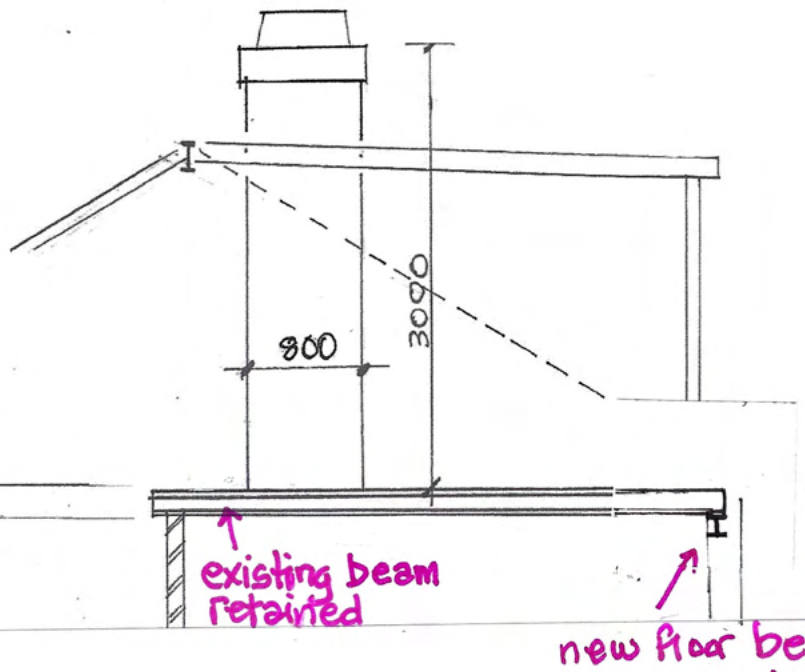

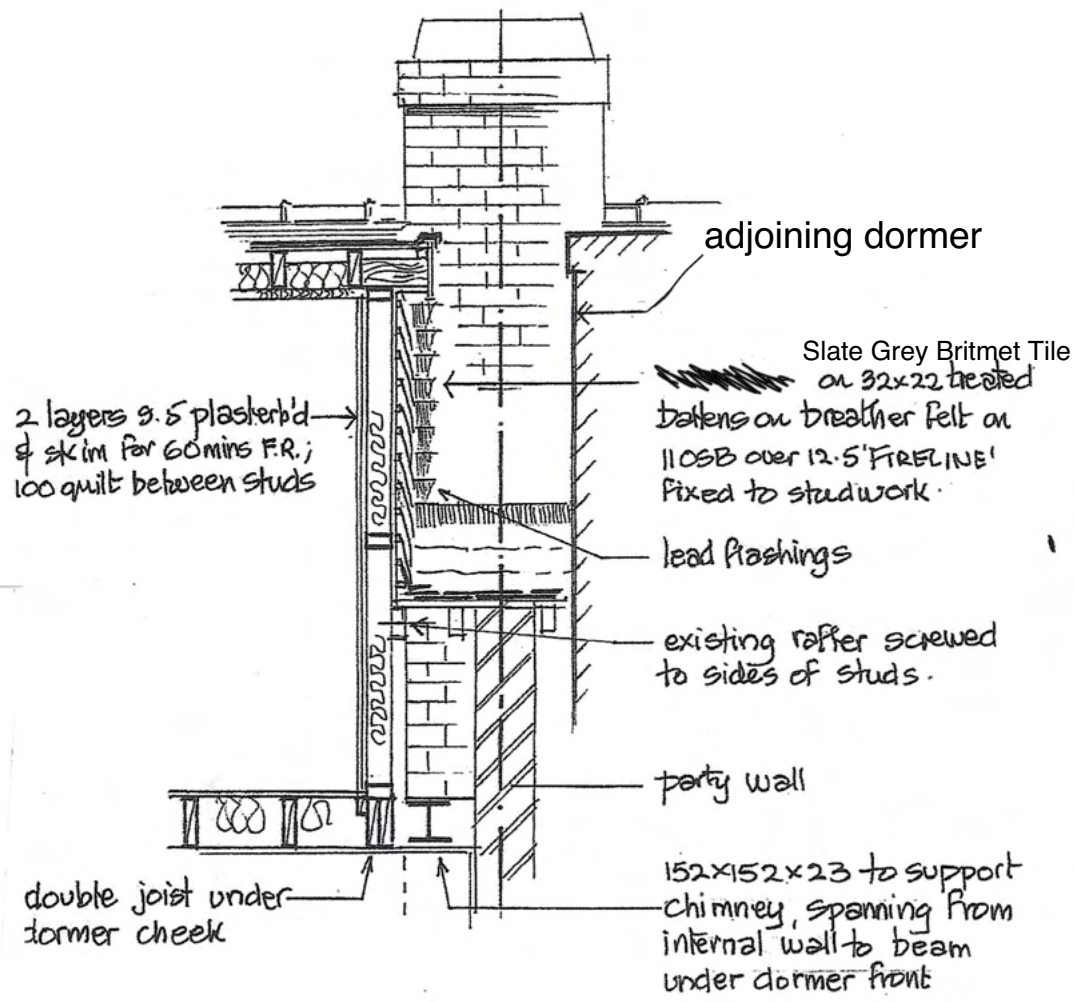


CHIMNEY SUPPORT & DORMER ROOF
206, MOSELEY ROAD.
AMENDED PLAN FEB'23

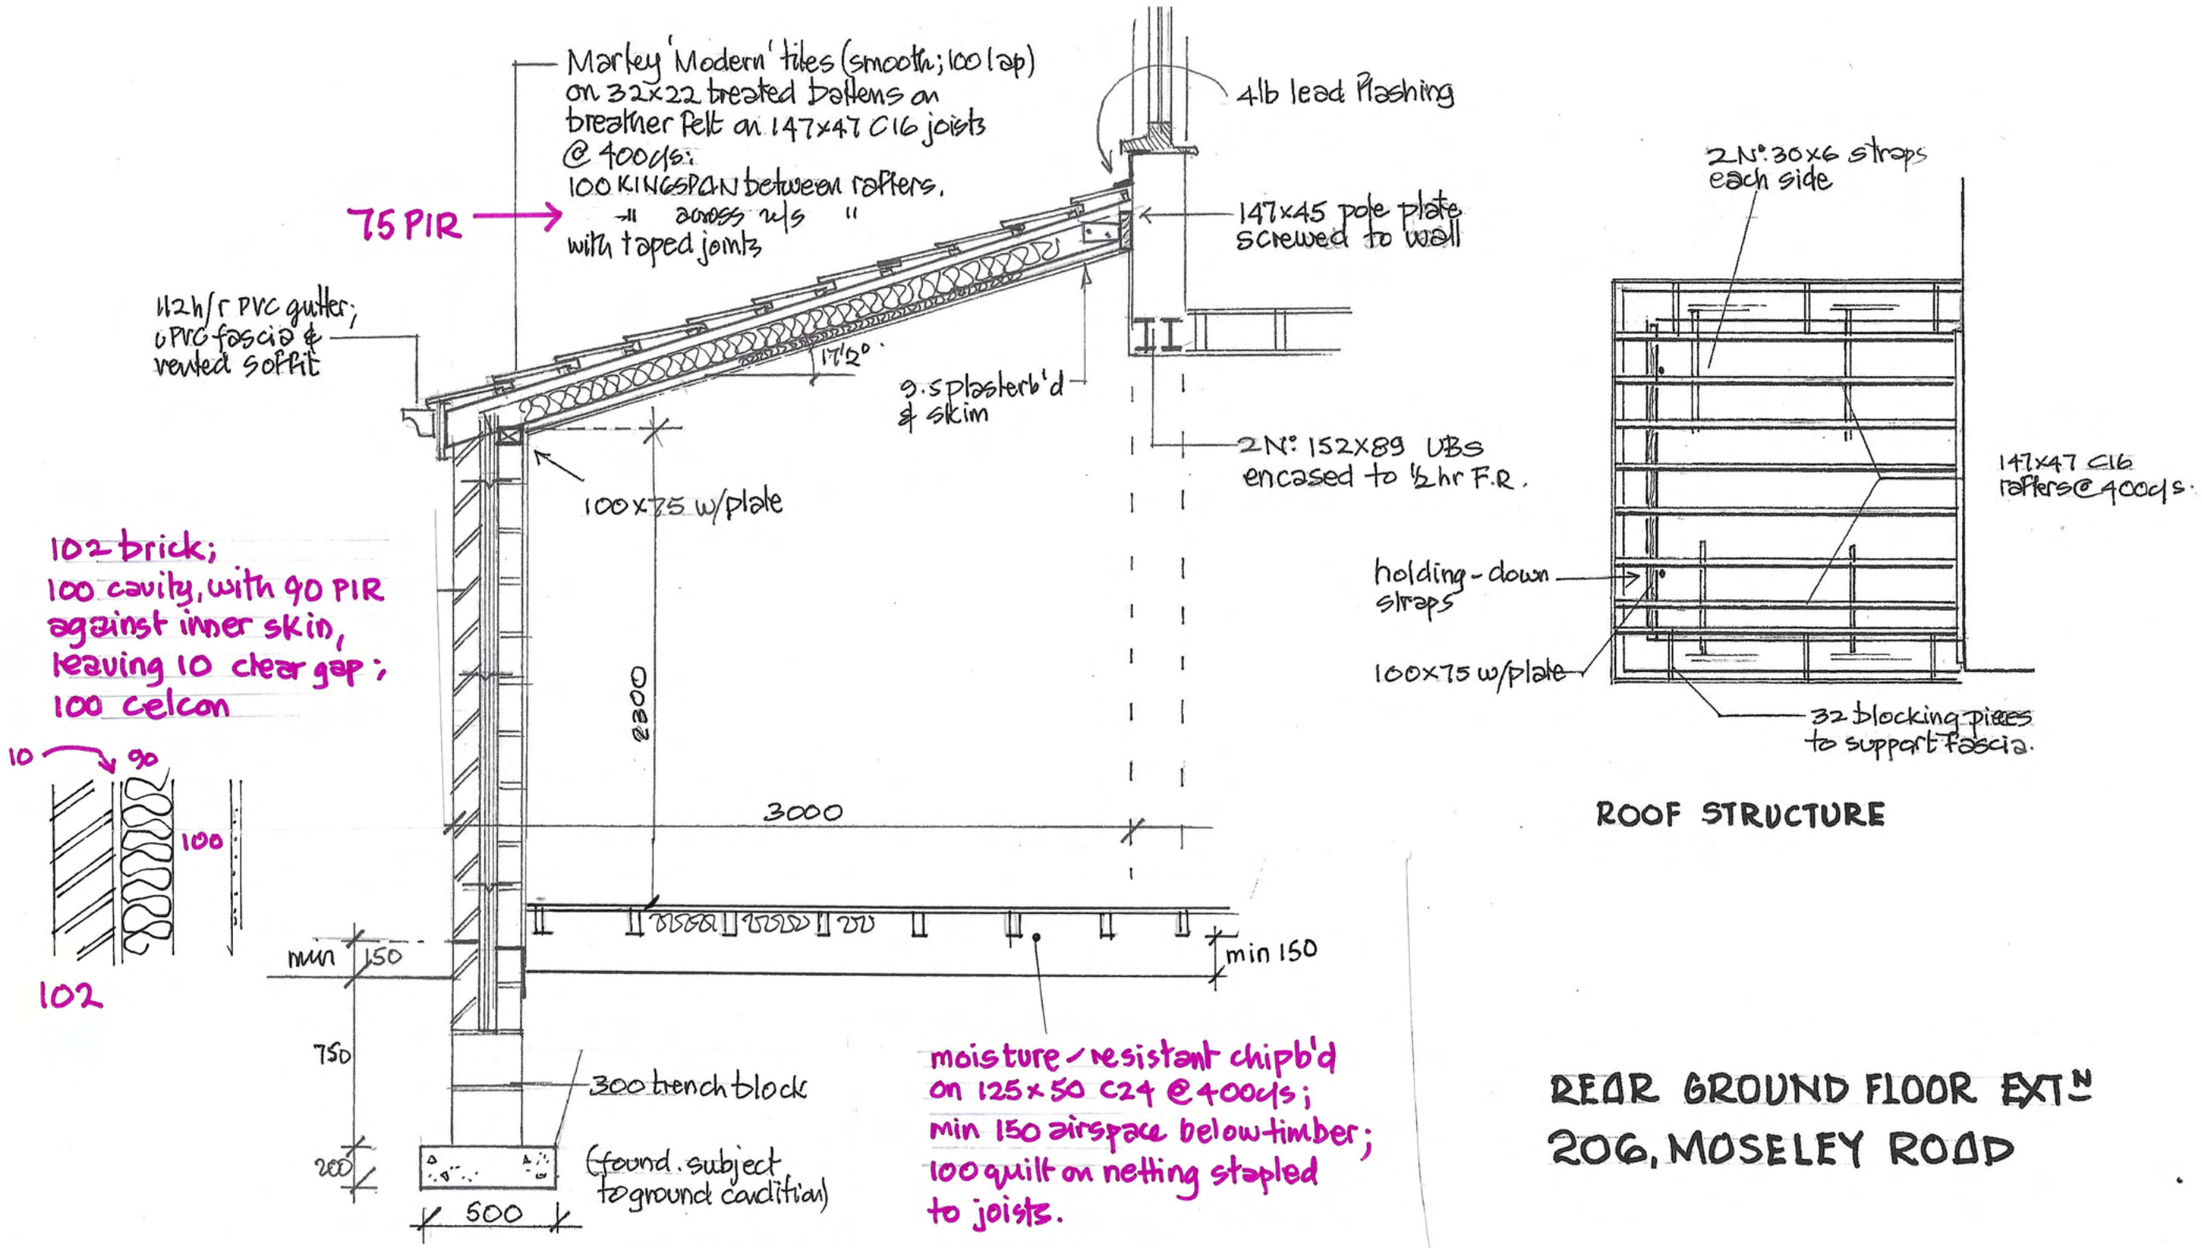

REAR GROUND FLOOR EXTN
206, MOSELEY ROAD

AMENDED PLAN FEB '23

Slate Grey Britmet Tile on battens on breather felt on 6 'Masterboards' screwed to studs

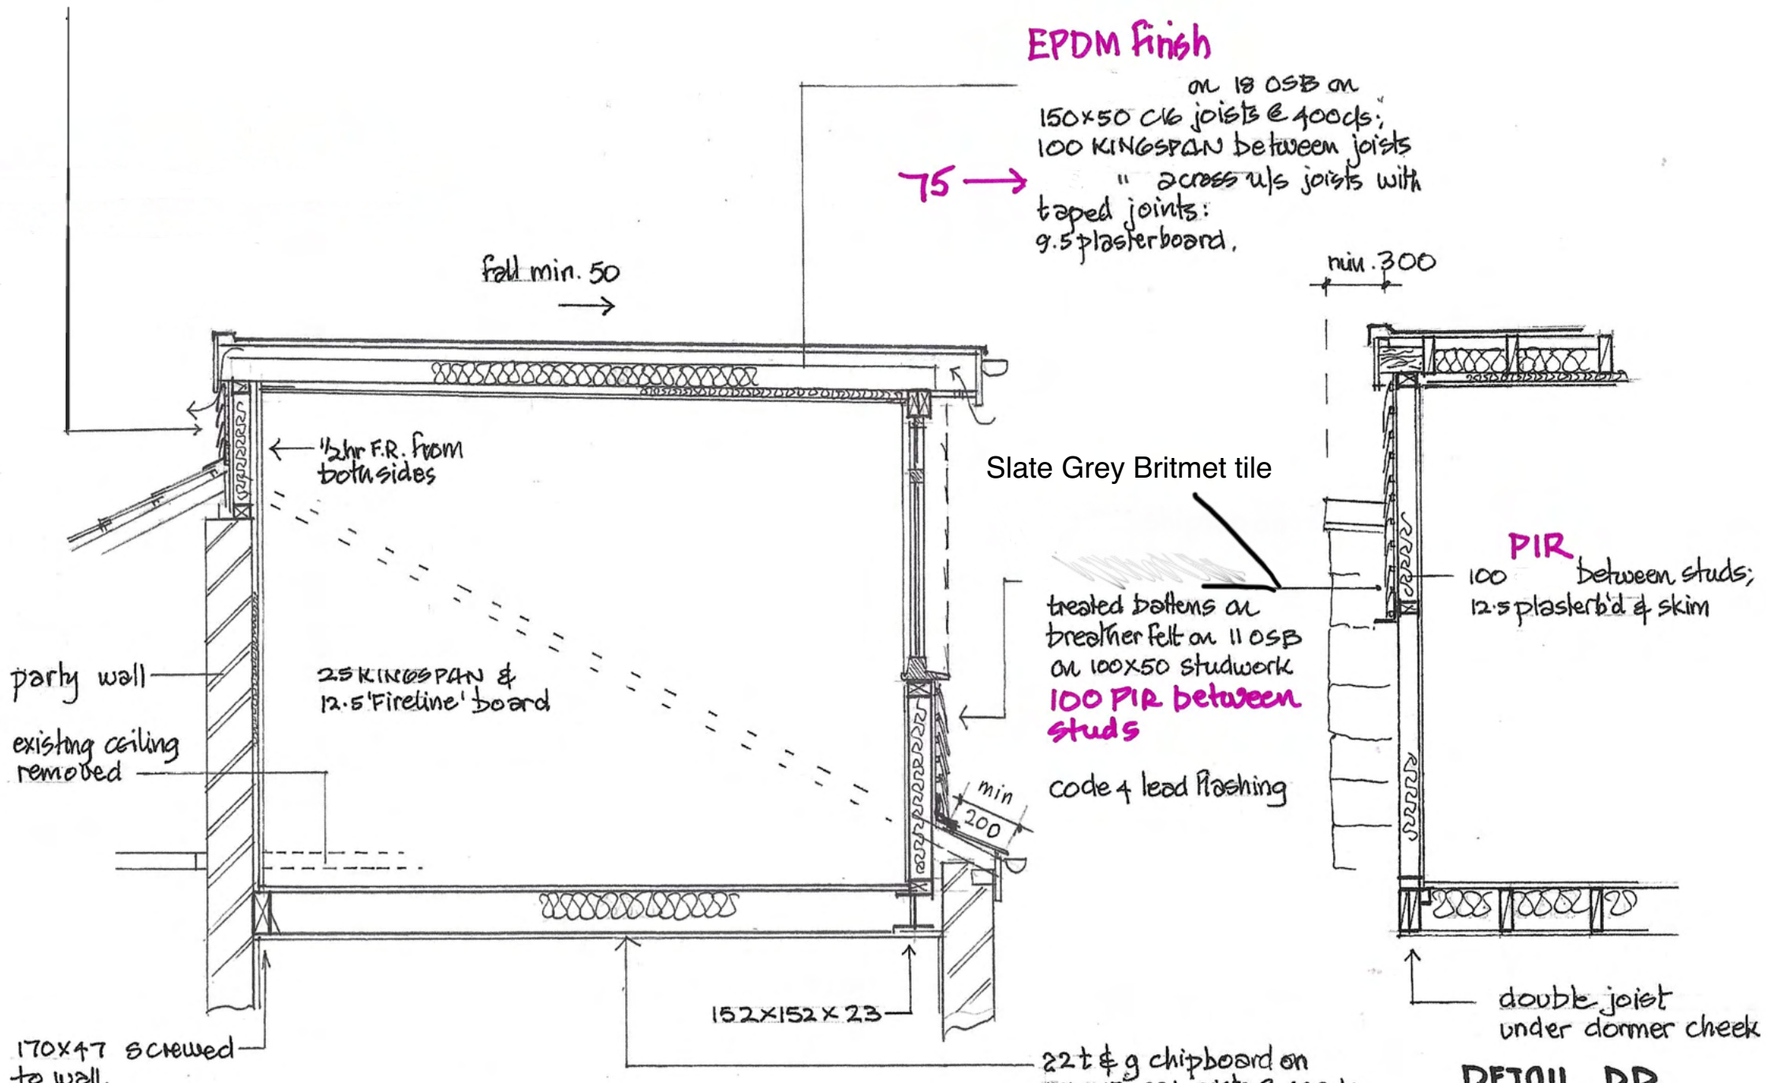

SECTION BB


DETAIL DD

SCALE 1:25 @ A3


OUTRIGGER DORMER
206, MOSELEY ROAD

7

AMENDED PLAN FEB '23

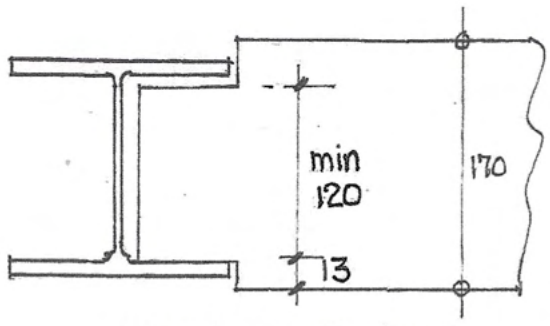

JOIST NOTCHING

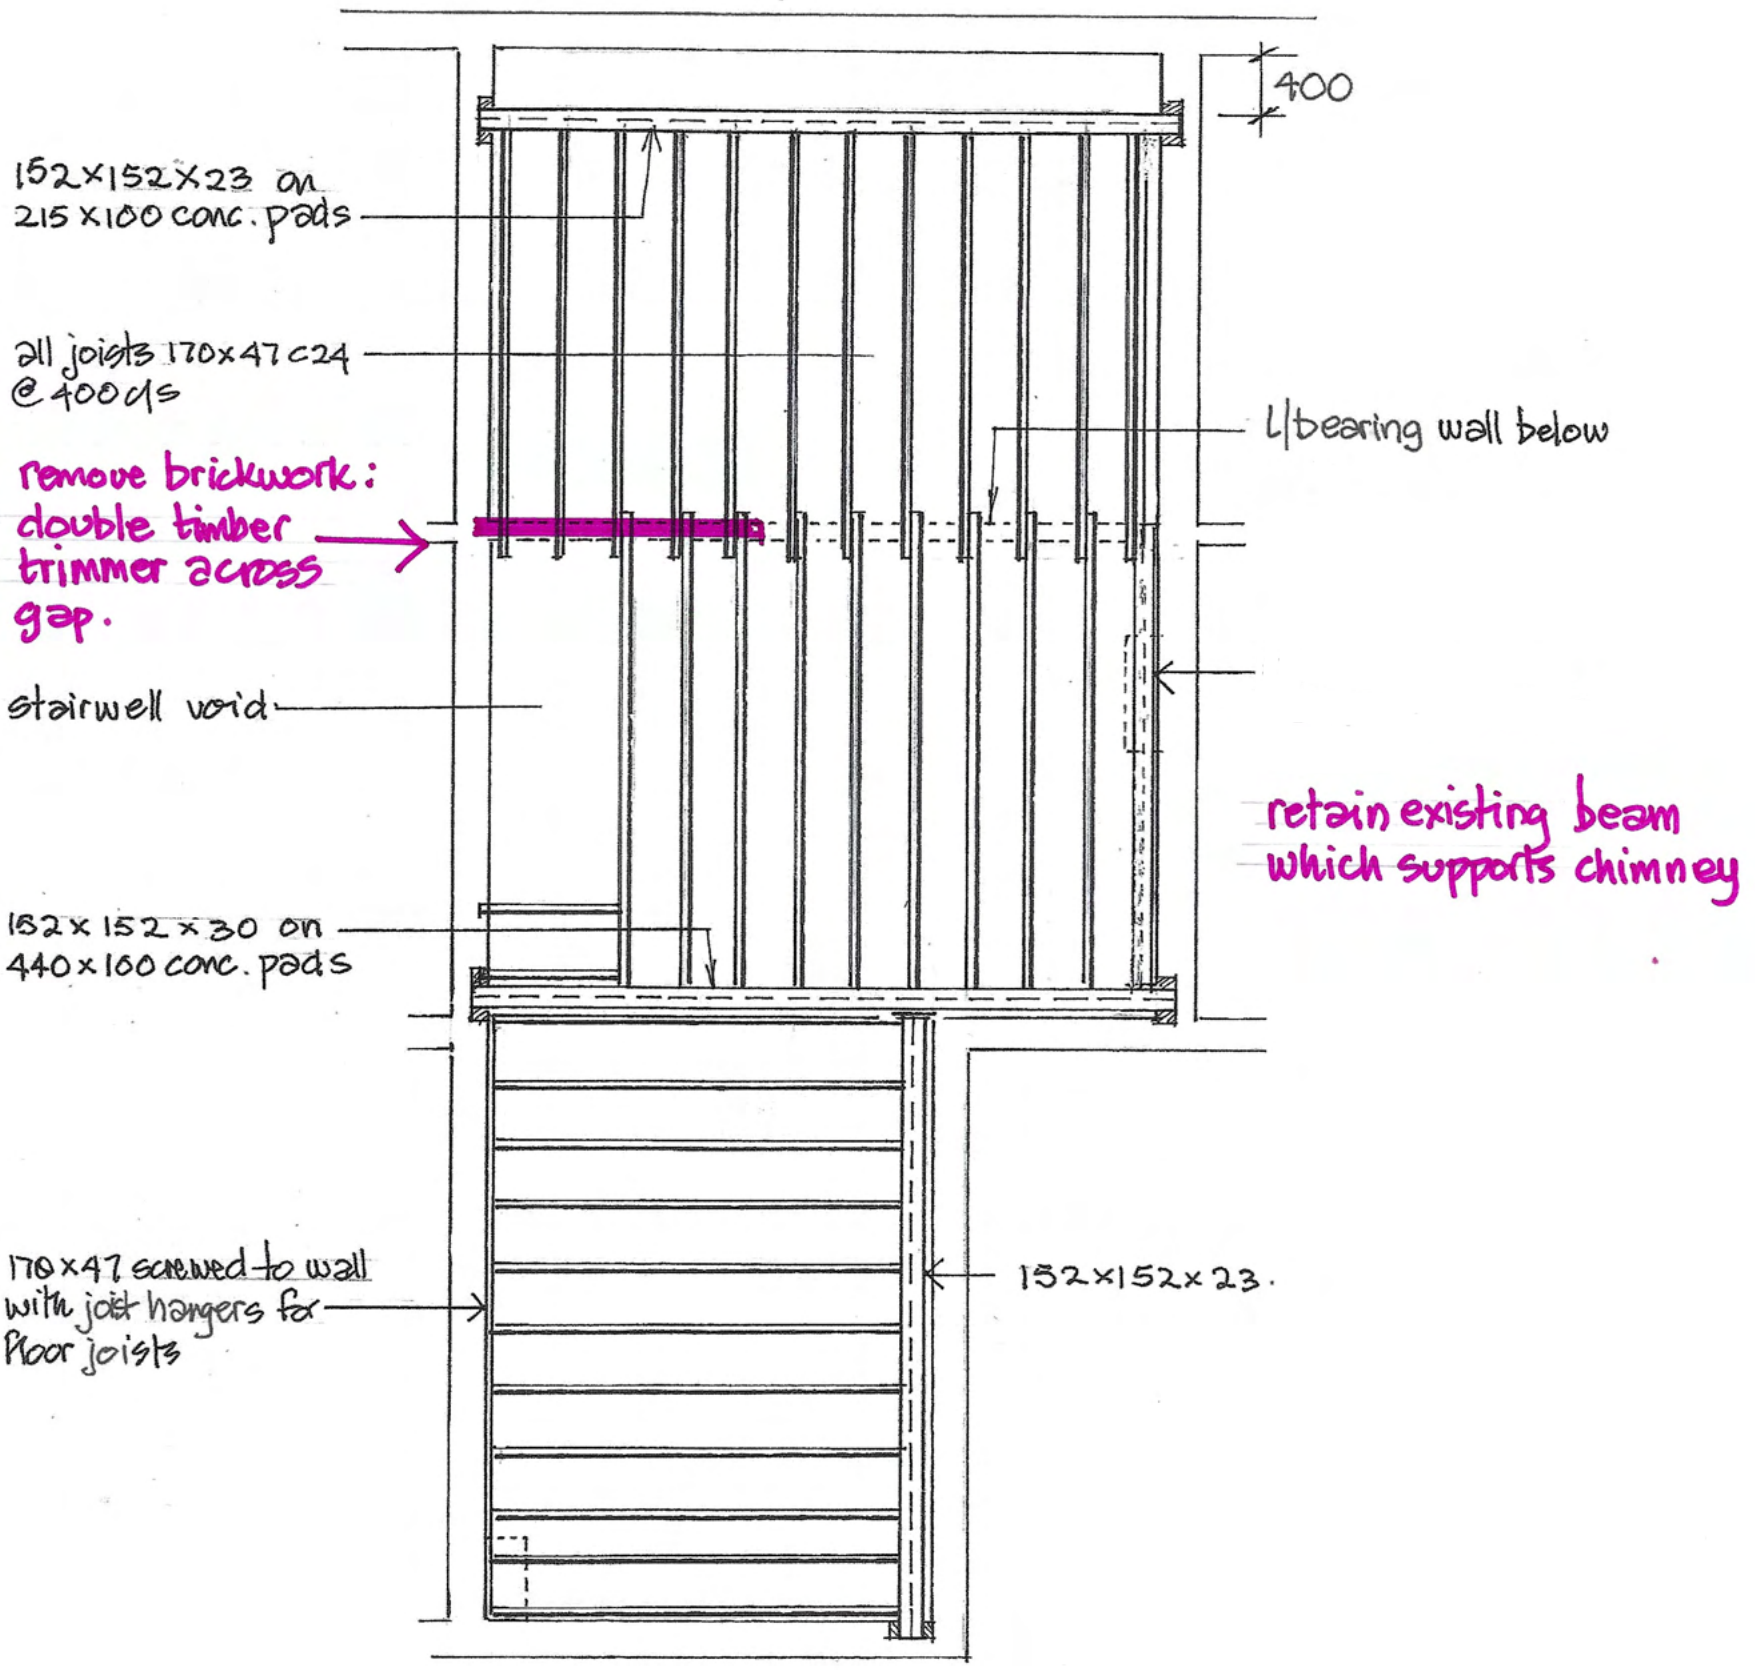

1:50@A3

LOFT FLOOR STRUCTURE

206, MOSELEY ROAD

AMENDED PLAN FEB '23