

Rev	Description	Date	Initials

RIBA
Chartered Practice

Second Floor

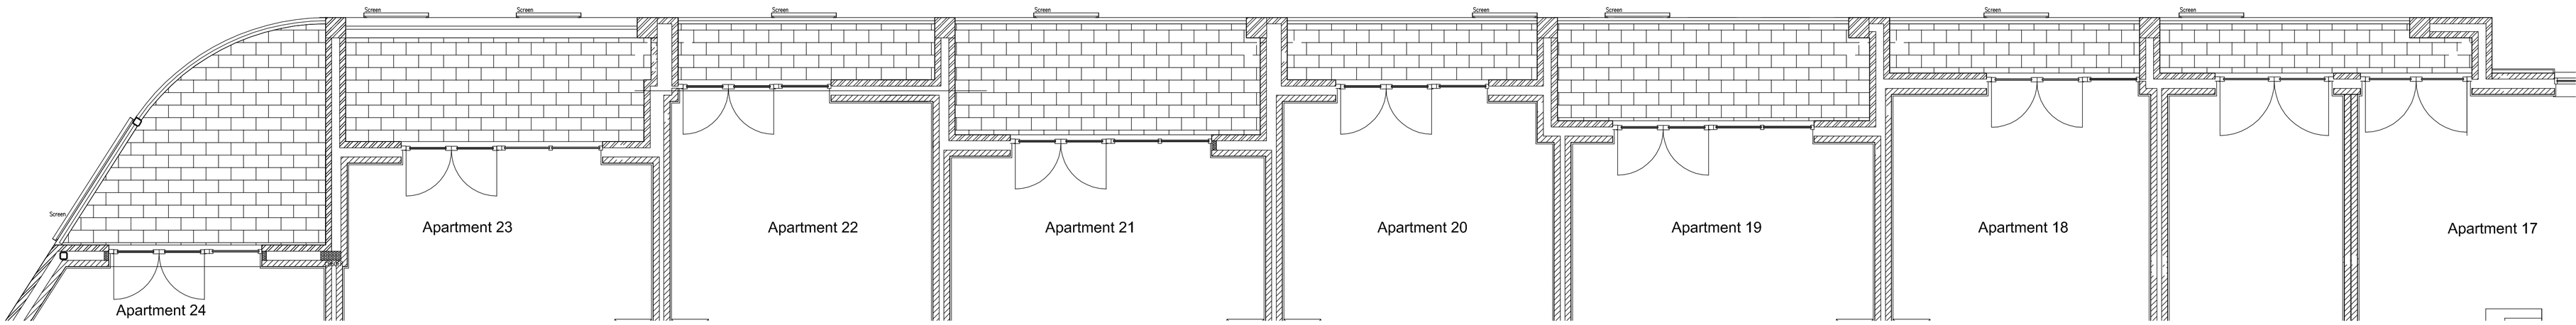

First Floor

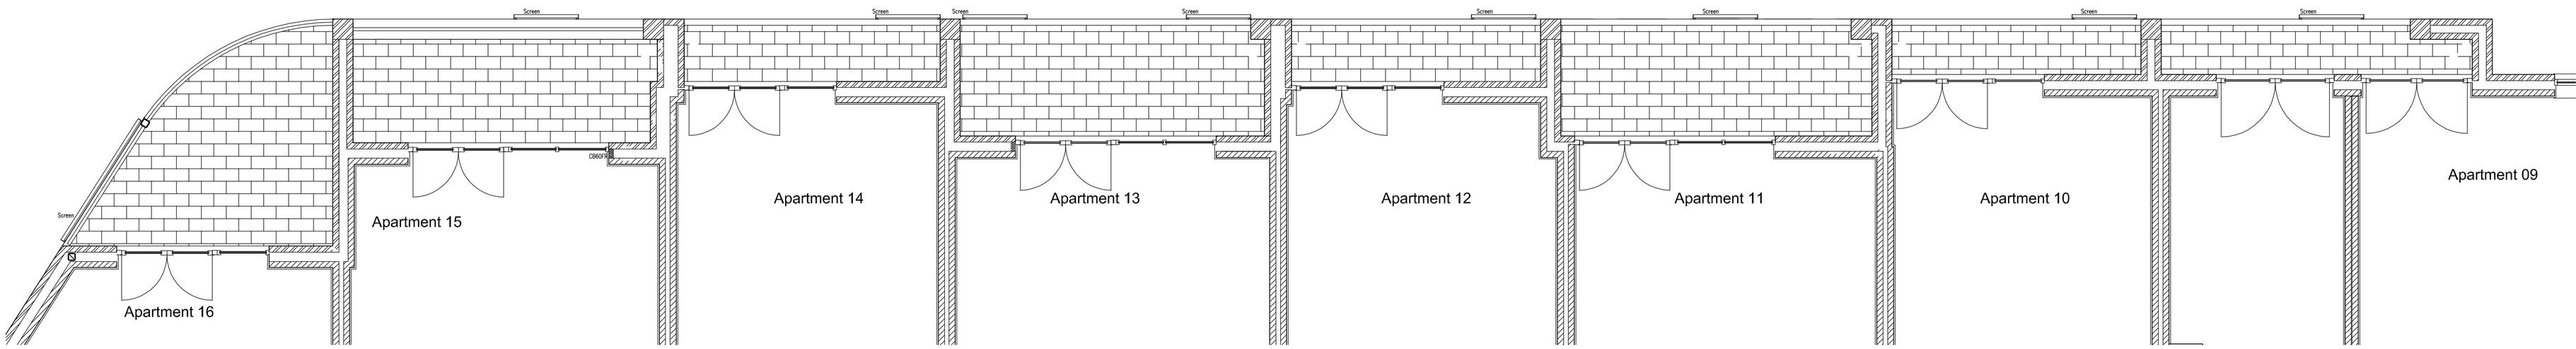

CROSS ROAD, CHORLTON

Do not scale from this drawing. All dimensions and levels are to be checked on site. All areas are approximate and are for information only.
This drawings is to be read in conjunction with all other relevant documents and all works are to comply with the current Building regulations, British Standards and Codes of Practice etc.
All details of the existing structure are to be verified by others on site prior to any works commencing.
The copyright of this drawing and all works executed from this drawing remain the property of View Associates Ltd. Any 3rd party survey information contained on this drawing is not the responsibility of
View Associates Ltd

Client: SOUTHWAY HOUSING TRUST		Drawing Number: (PL)502 REV-	
Stage: PLANNING	Scale: 1:50 @ A1	Drawn / Checked: GRS / ICJ	Date: 14.07.25

Drawing Title:
SCREEN LOCATION FIRST AND SECOND FLOOR PLANS

VIEW ASSOCIATES