


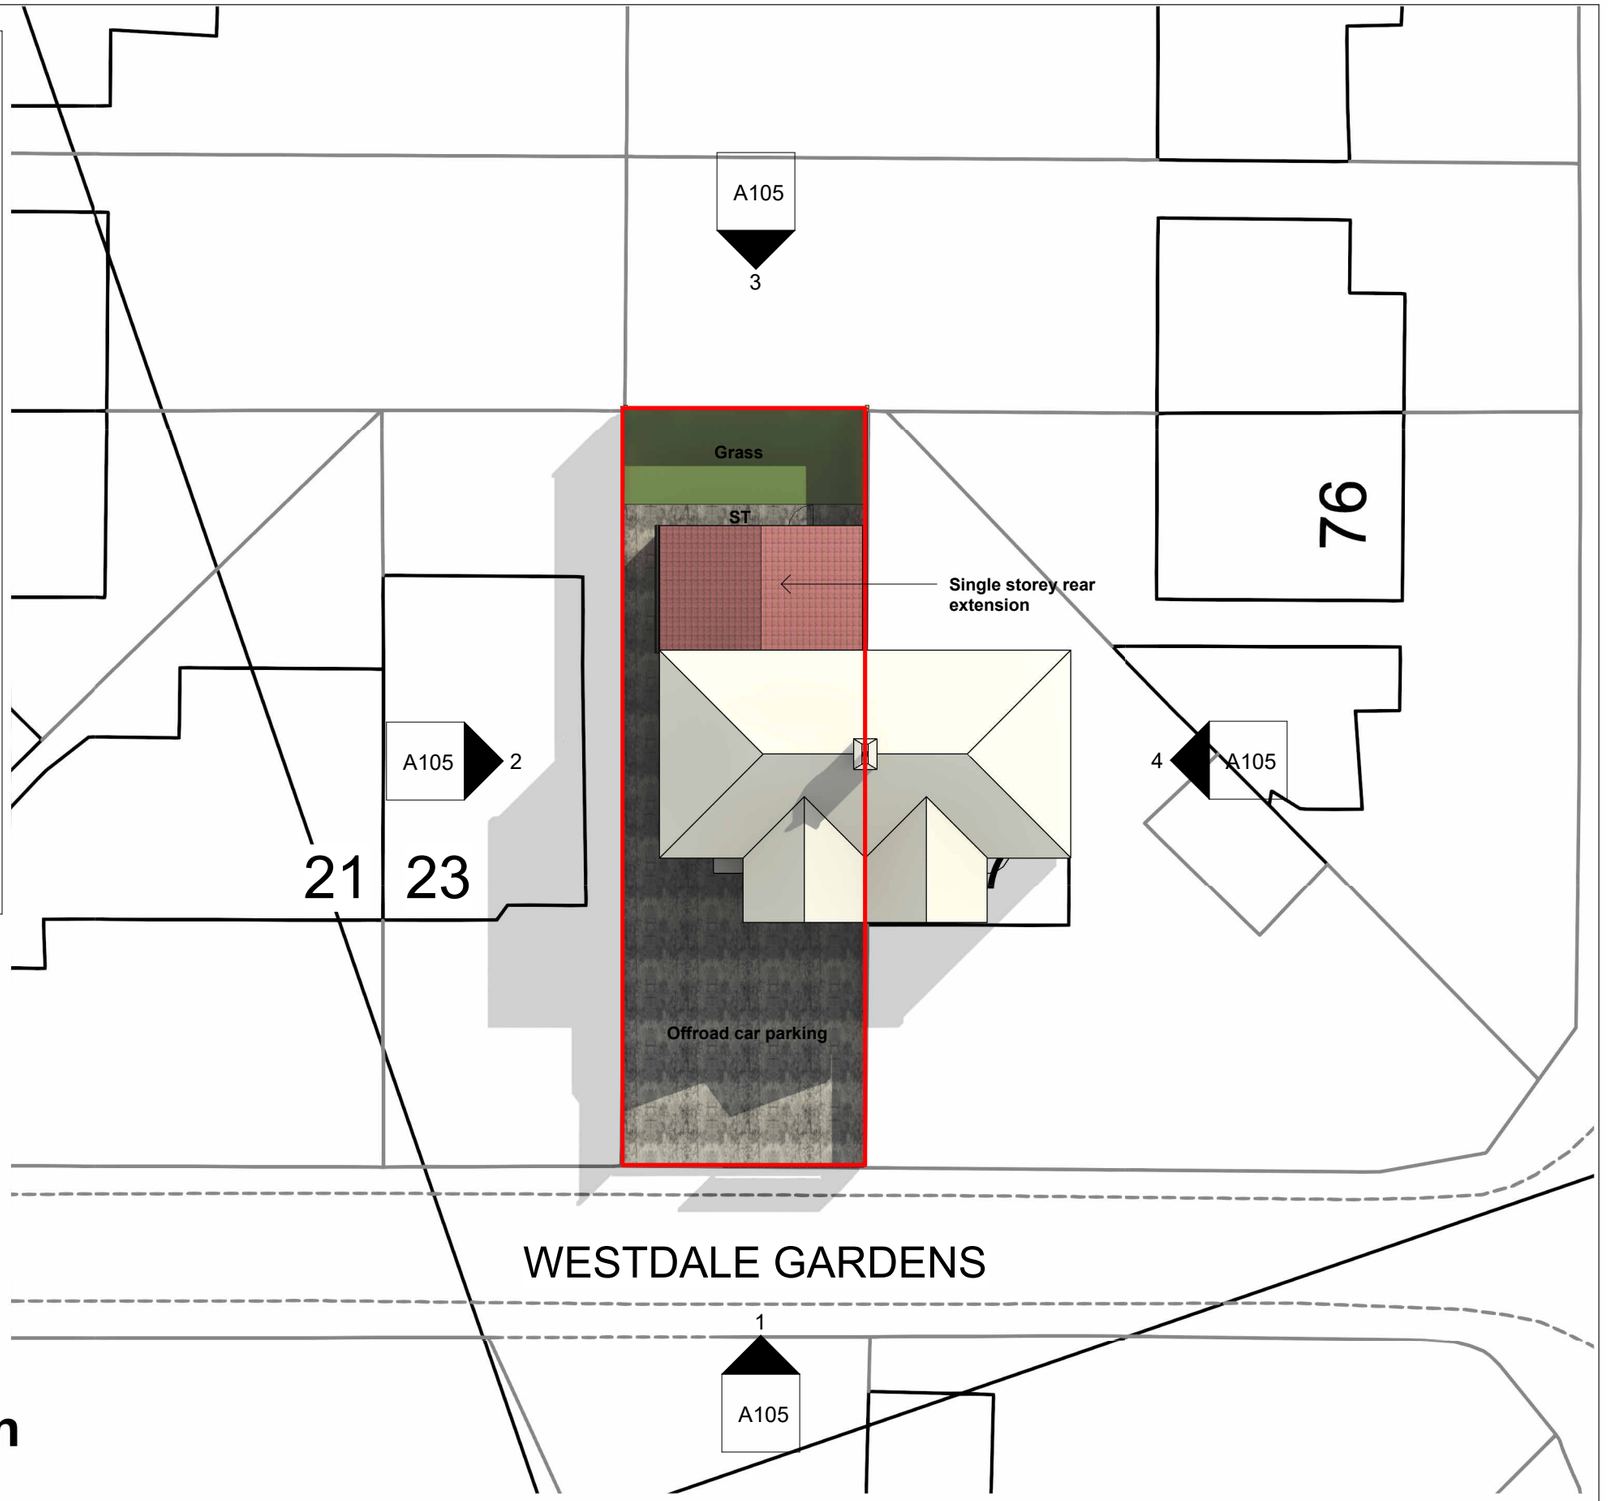

North

Location Plan

1 : 1250

North

Site Plan

1 : 200

COPYRIGHT © ALL RIGHTS RESERVED BY VIKAS ALYAS LTD. DO NOT SCALE FROM DRAWING. DRAWING INDICATES DESIGN INTENT ONLY. REPORT ANY DISCREPANCIES TO CLIENT / VA LTD. NOT TO BE USED FOR CONSTRUCTION UNLESS STATED SO. TO BE READ IN CONJUCTION WITH OTHER DRAWINGS OR SPECIFICATION WHERE PROVIDED.

ARCHITEK
BUILDING DESIGN CONSULTANCY
0161 511 8479
vikas@architek.uk
916 Stockport Road, Levenshulme, Manchester, M19 3AB

No.	Description	Date
P1	Issue to Planning	01.09.2025

PROJECT
Single storey rear extension
Manchester City Council

PURPOSE OF ISSUE
Planning

ADDRESS
25 Westdale Gardens Burnage
Manchester M19 1JA

SHEET
Location and Site Plan

CLIENT
Rovayd Hussain

Date 22-08-2025
Project number 1449
Scale (@ A3) As indicated
Drawn by NM
Checked by VA
DRAWING NUMBER A101
REV P1