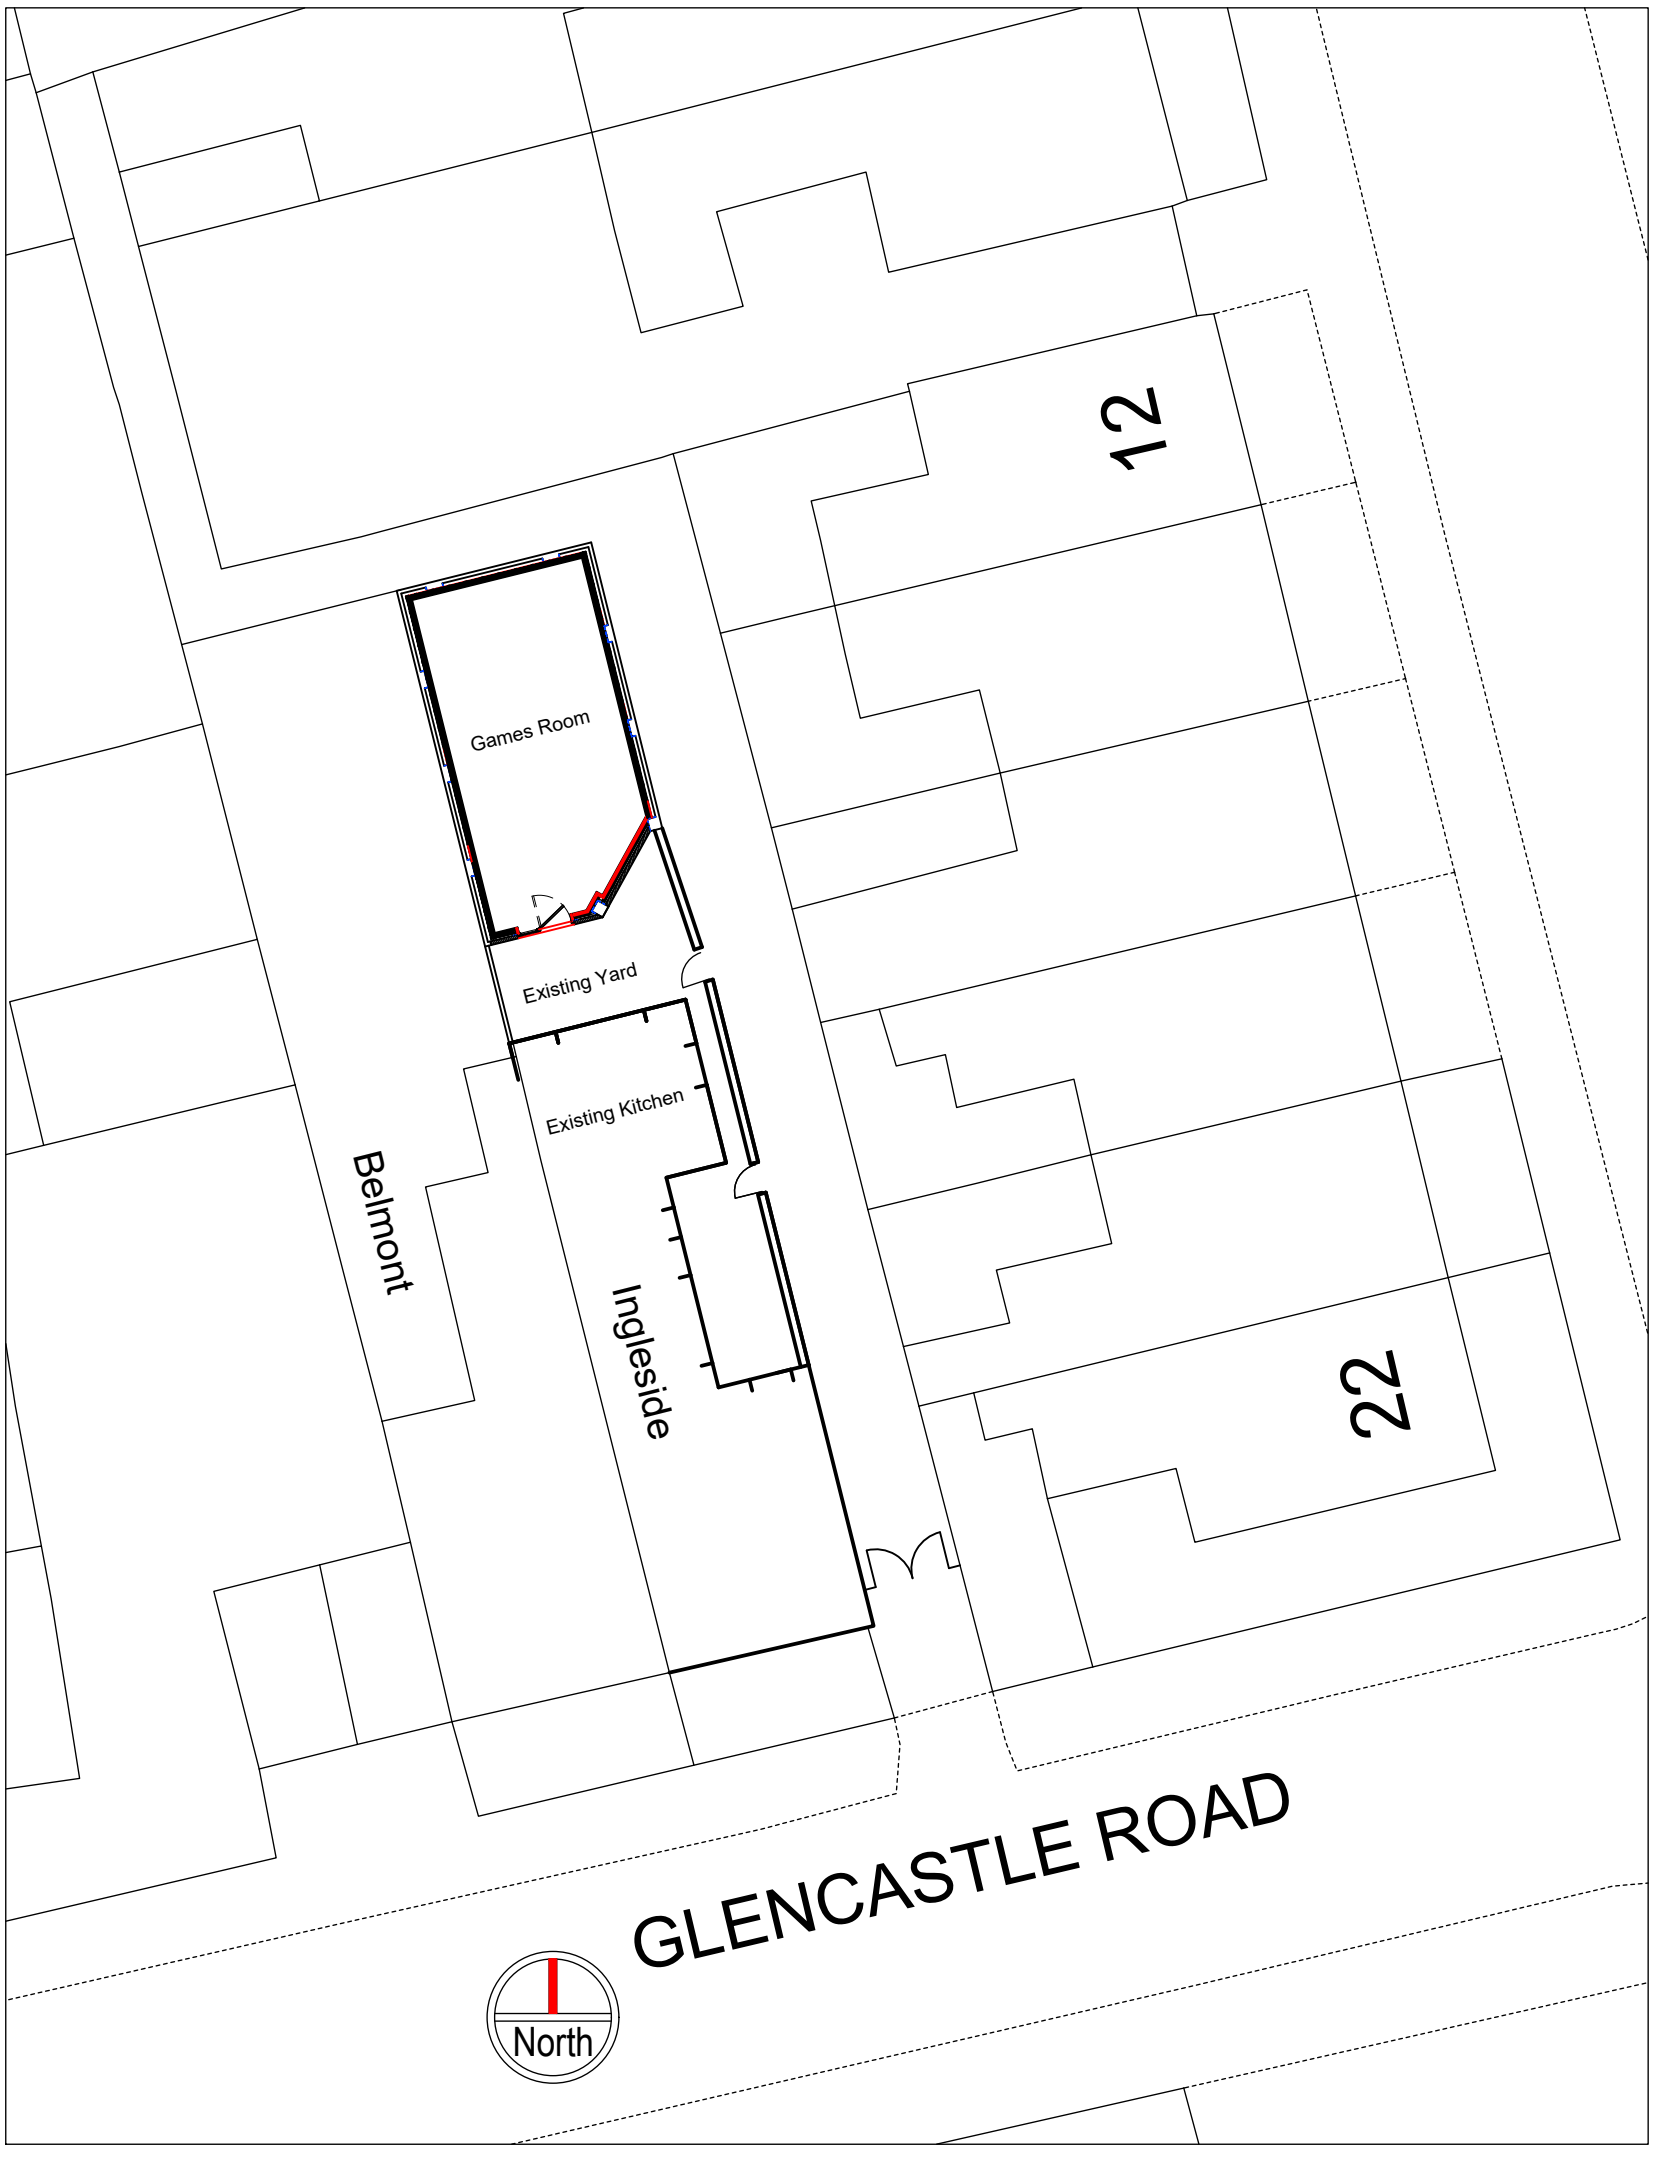


0 1 2 3 4 5 6 7 8 metres
Do not scale this drawing as it may have been reduced / distorted [1:200]

Rev B 16.06.2025 Amendments to project title.

Rev A 14.03.2025 Amendments to floor plan

Site Plans as Proposed

Scale 1:200

PROJECT	DRAWING NUMBER			
Proposed Games Room: Ingleside, Glenside Road, Gorton, M18 7NE	NE - 005			
DRAWING	REVISION	DRAWN	CHECKED	SCALE
Site Plans as Existing	B	MV DATE Dec 2024		1:200 @ A3