
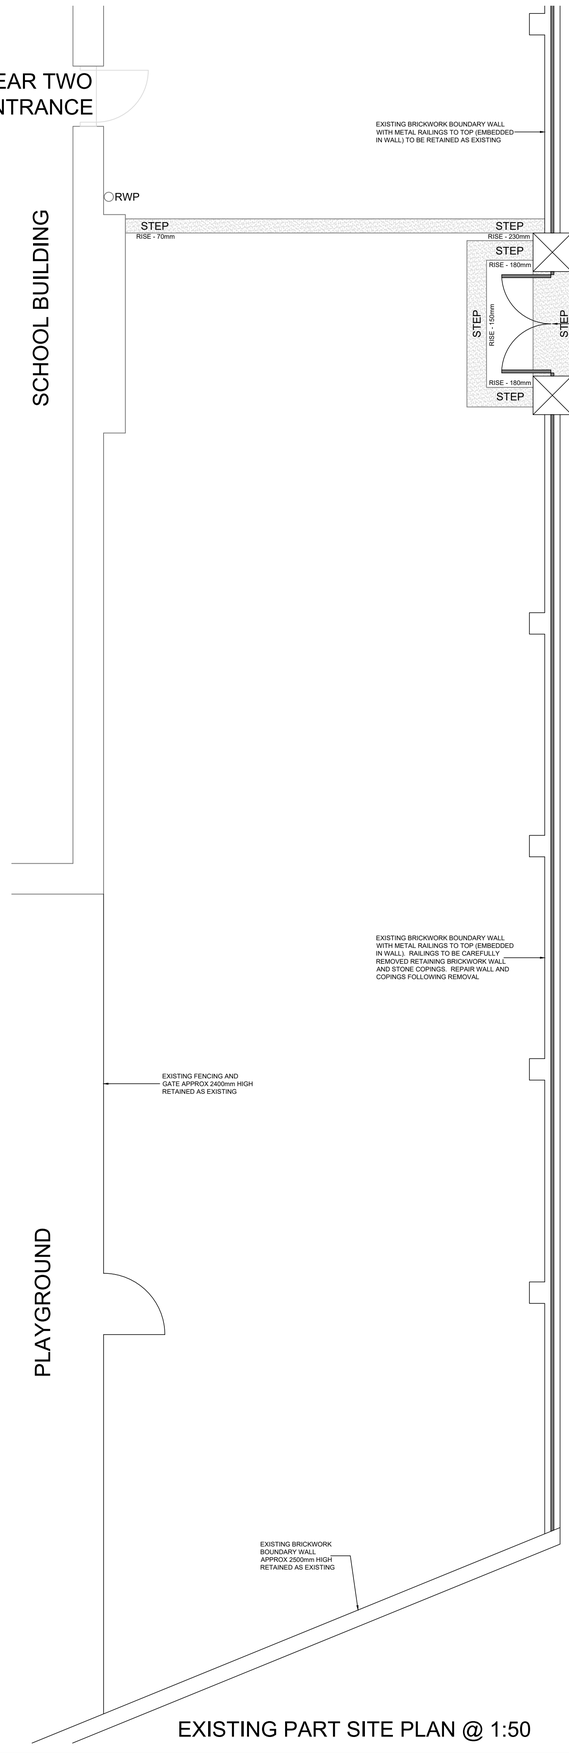


EXISTING PART SITE PLAN @ 1:50

KEY

TYPE A
NEW JACKSONS ANTI NECK TRAP BOW TOP FENCING & GATES 1800mm HIGH (POWDER COATED GREEN RAL 6005).

TYPE B
NEW RAILINGS TO MATCH EXISTING DESIGN WITH CRANKED POSTS & GATES 2400mm HIGH ABOVE EXTERNAL PAVEMENT LEVEL (POWDER COATED GREEN RAL 6005)

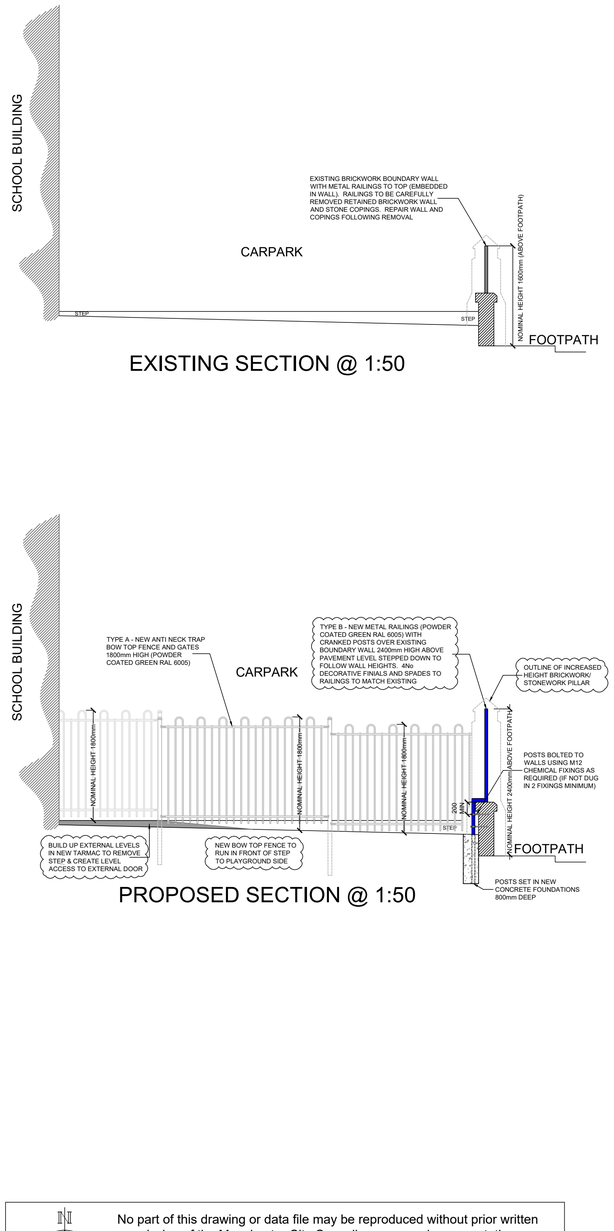


EXISTING SECTION @ 1:50

PROPOSED SECTION @ 1:50

No part of this drawing or data file may be reproduced without prior written permission of the Manchester City Council or approved representative.

1:100
0 2m 4m 6m 8m 10m

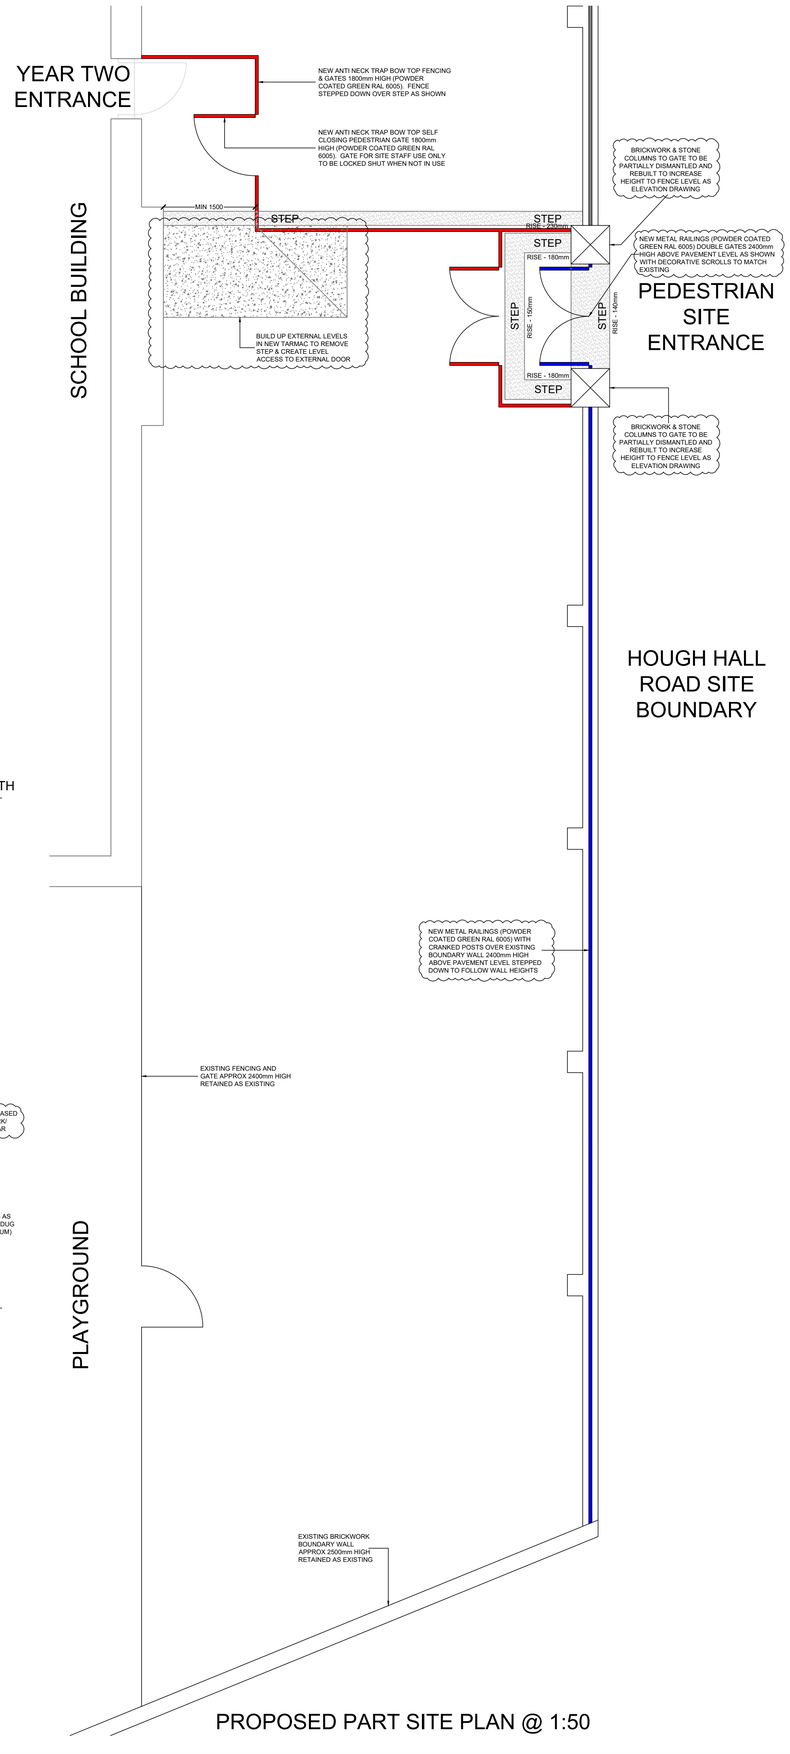

PROPOSED PART SITE PLAN @ 1:50

NOTES
1. All dimensions are in millimetres unless otherwise stated
2. This drawing is to be read with all other relevant documentation
3. Do not scale from this drawing, all measurement data should be taken directly from the model

A	BRICKWORK GATE COLUMNS TO BE RAISED TO NEW FENCE LEVEL; LEVEL ACCESS ADDED TO YEAR 2 ENTRANCE; BOUNDARY RAILINGS & GATE DESIGNS AMENDED	24.06.25

MANCHESTER CITY COUNCIL

Capital Programmes Division
Manchester City Council
PO Box 532, Town Hall
Manchester
M60 2LA

DRAWING STATUS: PLANNING

PROPERTY TITLE
Moston Lane Primary School
Moston Lane
Manchester, M9 4HH

UPRN: 010023049740
DFE NO.: 2165

PROJECT TITLE
Safeguarding Fencing Works to External Areas

DRAWING TITLE
Existing & Proposed Plans & Sections

JOB NO.: ED45961
DATE: 17/03/2025
REV: A

SCALE: 1:50 @ A1
AUTHOR: A. Unsworth
CHECKED BY: T. Holland
APPROVED BY: -

DRAWING NO.: MLP-MCC-ZZ-ZZ-DR-B-0002-S4