Scale 1:500

0 10 20 30 40

Scale 1:1250

0 10 20 30 40 50 60 70 80 90 100




Site Plan Scale 1:500

NOTE

This drawing is to read in conjunction with all other Architects drawings and all Structural Engineers drawings details and calculations.

It is the contractors responsibility to check all dimensions prior to fabrication or construction, any discrepancies to be reported to the Architect.

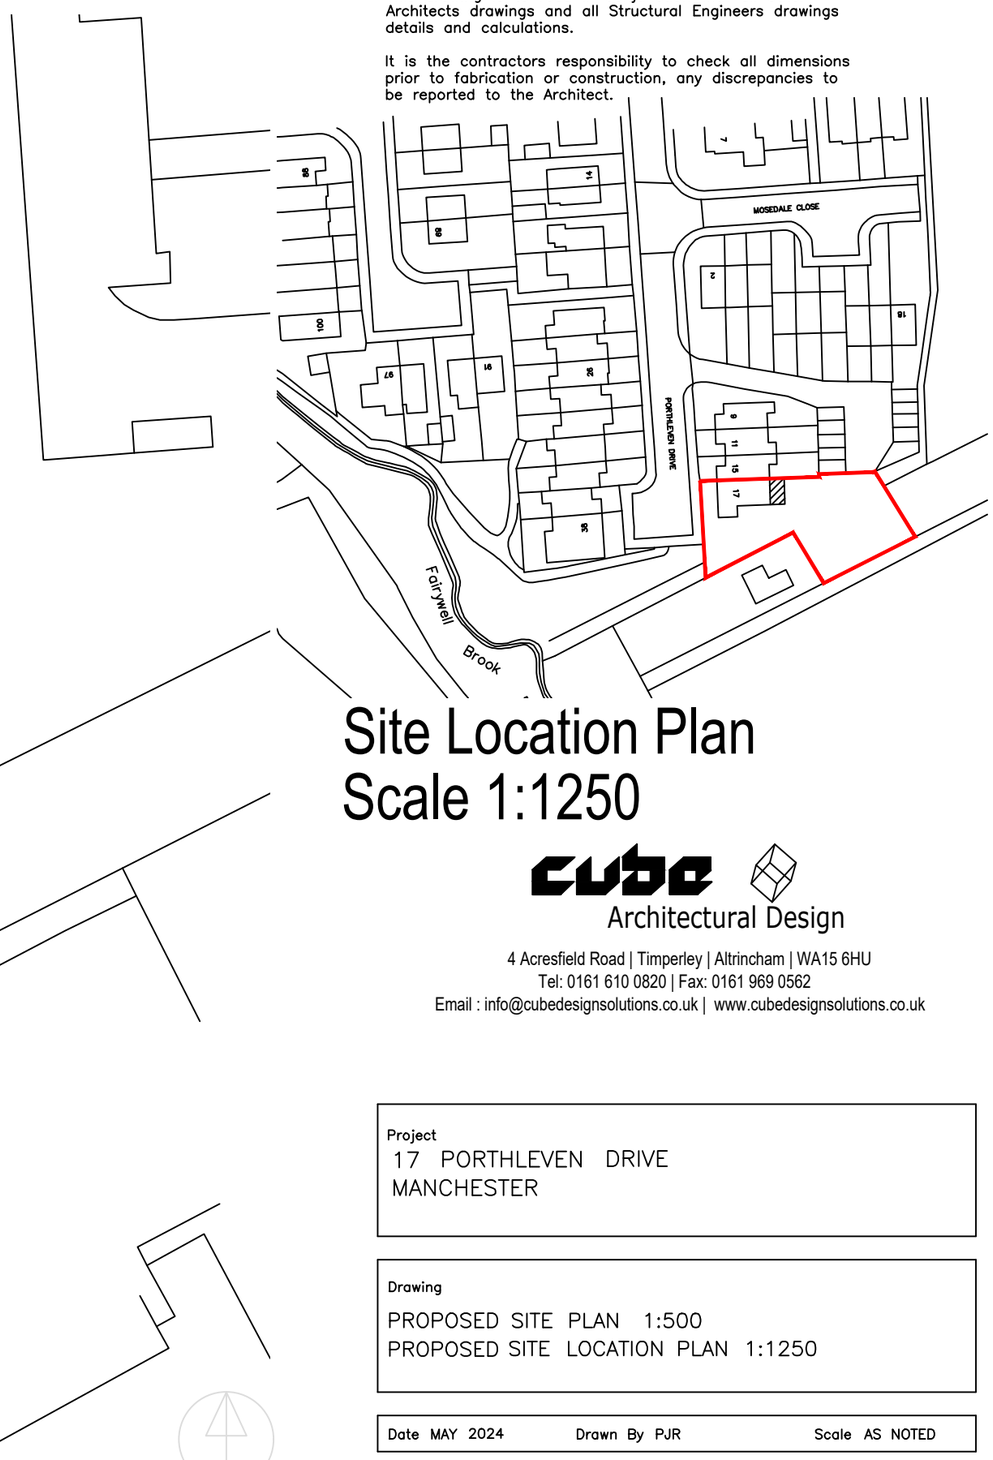

Site Location Plan
Scale 1:1250

North

cube
Architectural Design
4 Acresfield Road | Timperley | Altrincham | WA15 6HU
Tel: 0161 610 0820 | Fax: 0161 969 0562
Email : info@cubedesignsolutions.co.uk | www.cubedesignsolutions.co.uk

Project
17 PORTHLEVEN DRIVE
MANCHESTER

Drawing
PROPOSED SITE PLAN 1:500
PROPOSED SITE LOCATION PLAN 1:1250

Date	Drawn By	Scale
MAY 2024	PJR	AS NOTED

Drawing Status	Drawing No.	Rev No.
PLANNING	1430–06	