
All dimensions are to be checked on site. This drawing shall not be scaled to ascertain dimensions.




Proposed Front Elevation
Scale 1:100

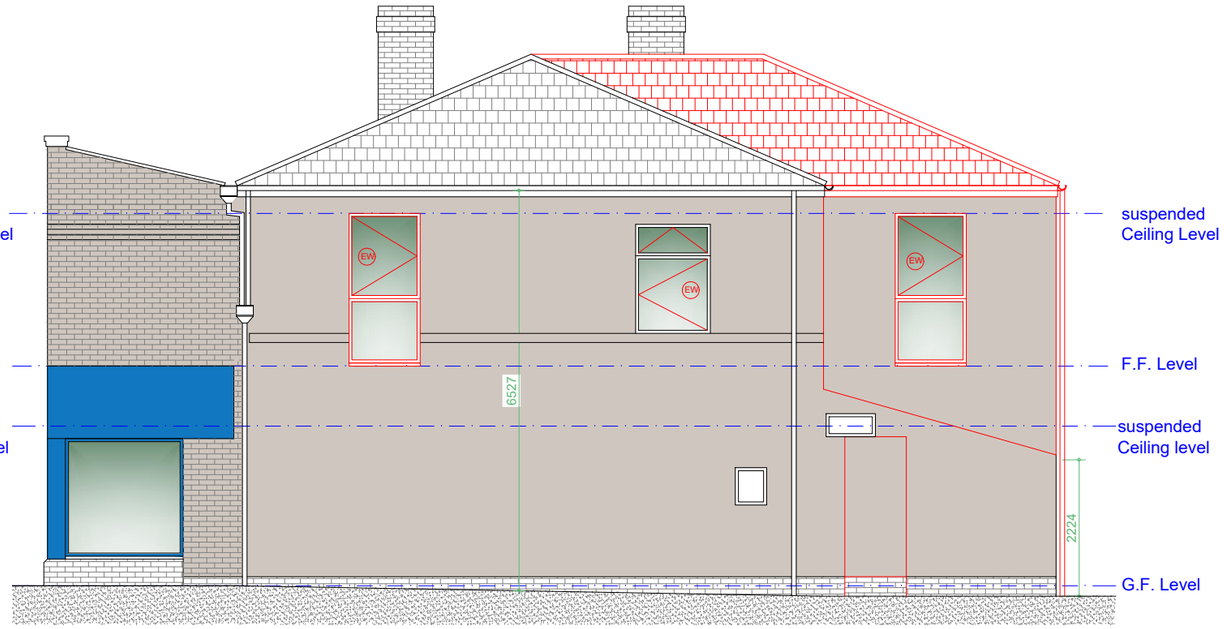


Proposed R/H Side Elevation
Scale 1:100

PROPERTY OF
PLANS TO BUILD IT LTD.
NOT FOR DISTRIBUTION.

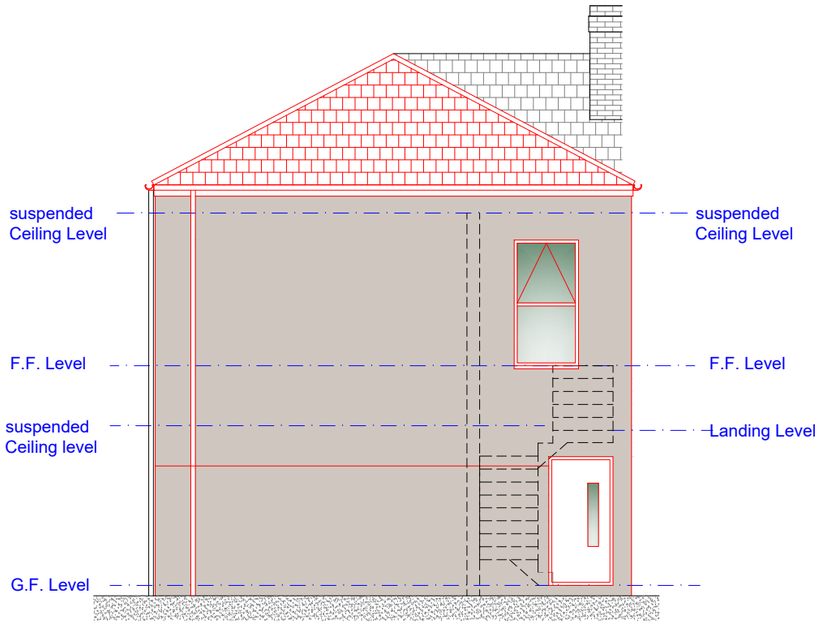

Proposed Rear Elevation
Scale 1:100

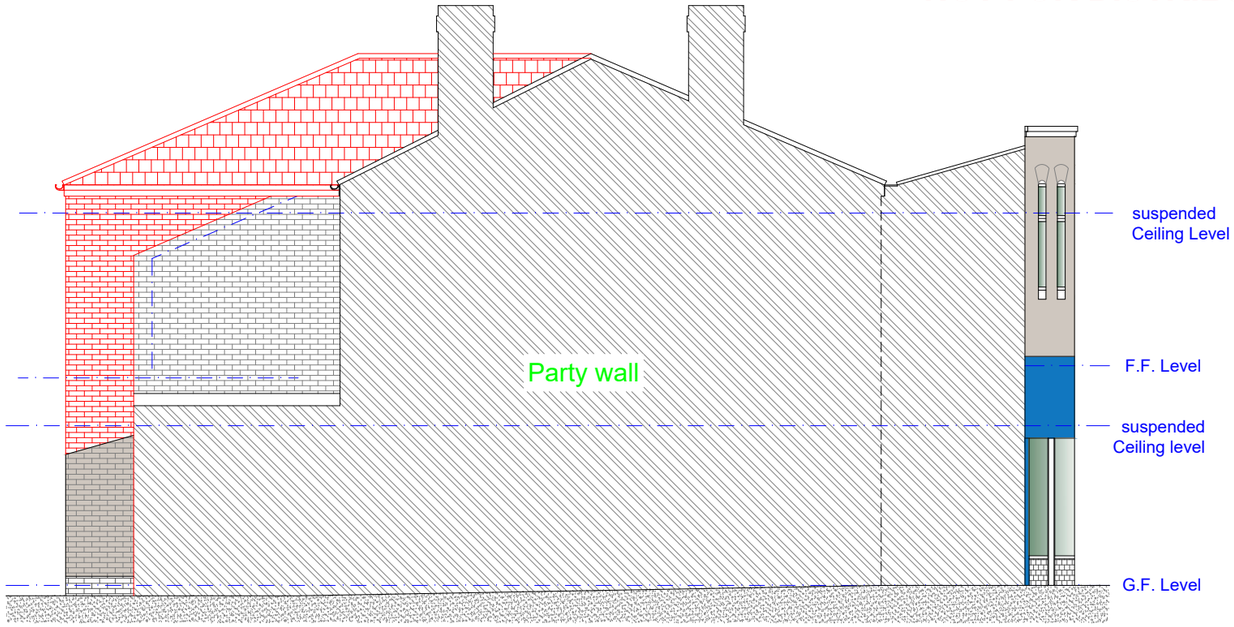

Proposed L/H Side Party Wall Elevation
Scale 1:100

Rev	Date	Description

Issued For : INFORMATION PURPOSES ONLY

Client
Mr. Garry Ormisher

Project
918 Stockport Rd, Levensulme, M19 3AB
Two storey rear extension and conversion to two flats.

Scheme - Drawing Title
Proposed Elevations.

03		Date	26.05.21
Drawing No.	Revision	Scale	1:100 @A3

PLANSTOBUILDIT
Plans To Build It Ltd
Tel: 0161 728 5730
Mob: 07741175755
www.planstobuildit.com