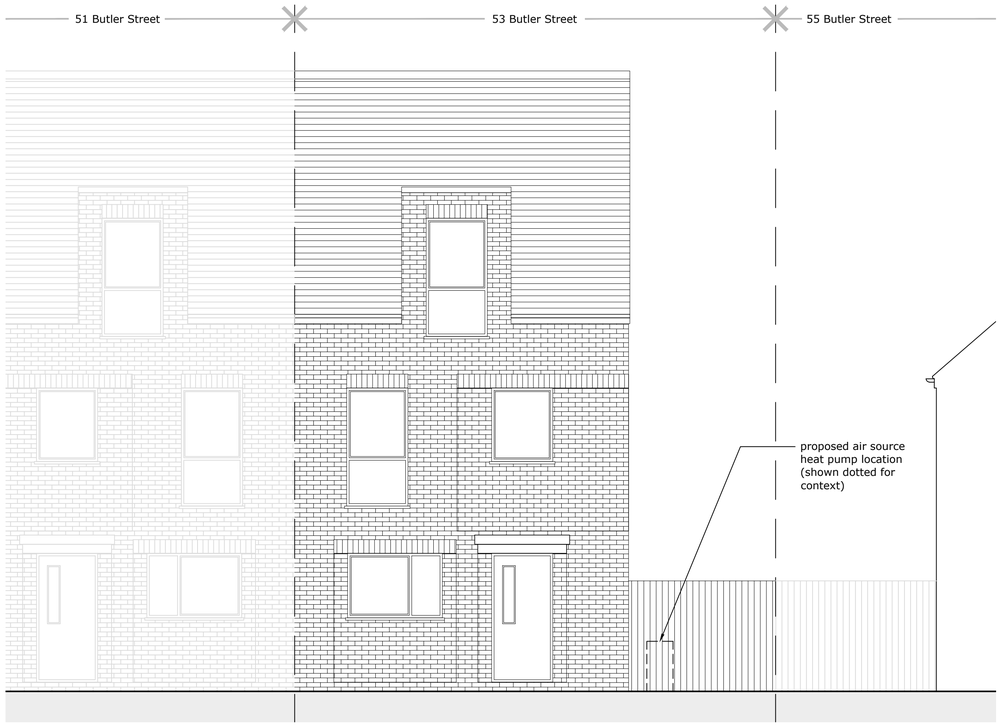

front elevation (south facing) as proposed 1:50

side elevation (west facing) as proposed 1:50

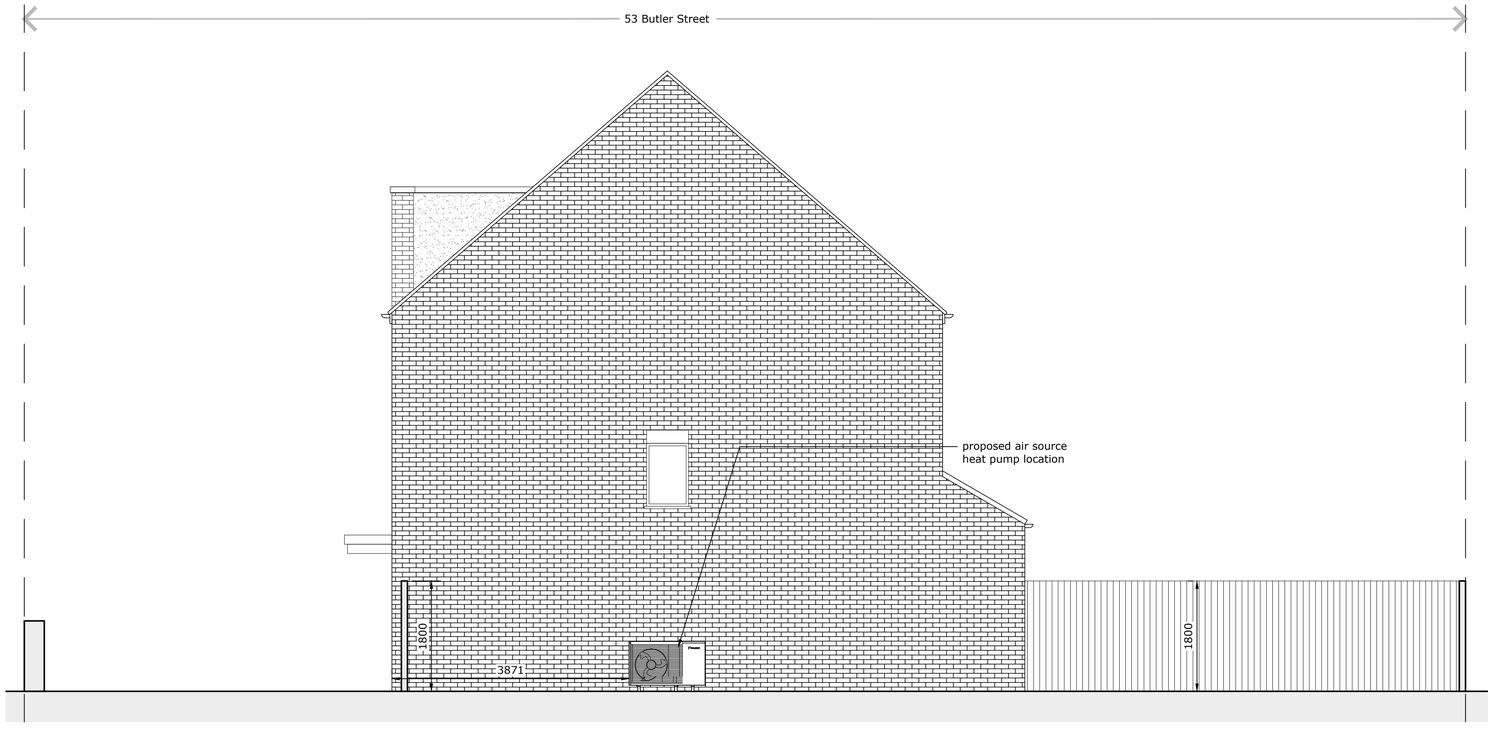

side elevation (east facing) as proposed 1:50

rear elevation (north facing) as proposed 1:50

Client/Project:	Steve Smith, 53, Butler Street, Manchester, M40 7XE
Project status:	PLANNING (installation of air source heat pump)
Drawing title:	Elevations as proposed

Rev:	Description:	By:	Date:

1:50 0 1 2 3 4 5

1:100 0 1 2 3 4 5 6 7 8 9 10

Scale:	Paper Size:	Drawn:	Checked:
1:50	A1	A Walton	...
Project ID:	**Drawing No:**	**Revision:**	**Date:**
J-8085880A	04		15.05.2025

© Octopus Energy 2025