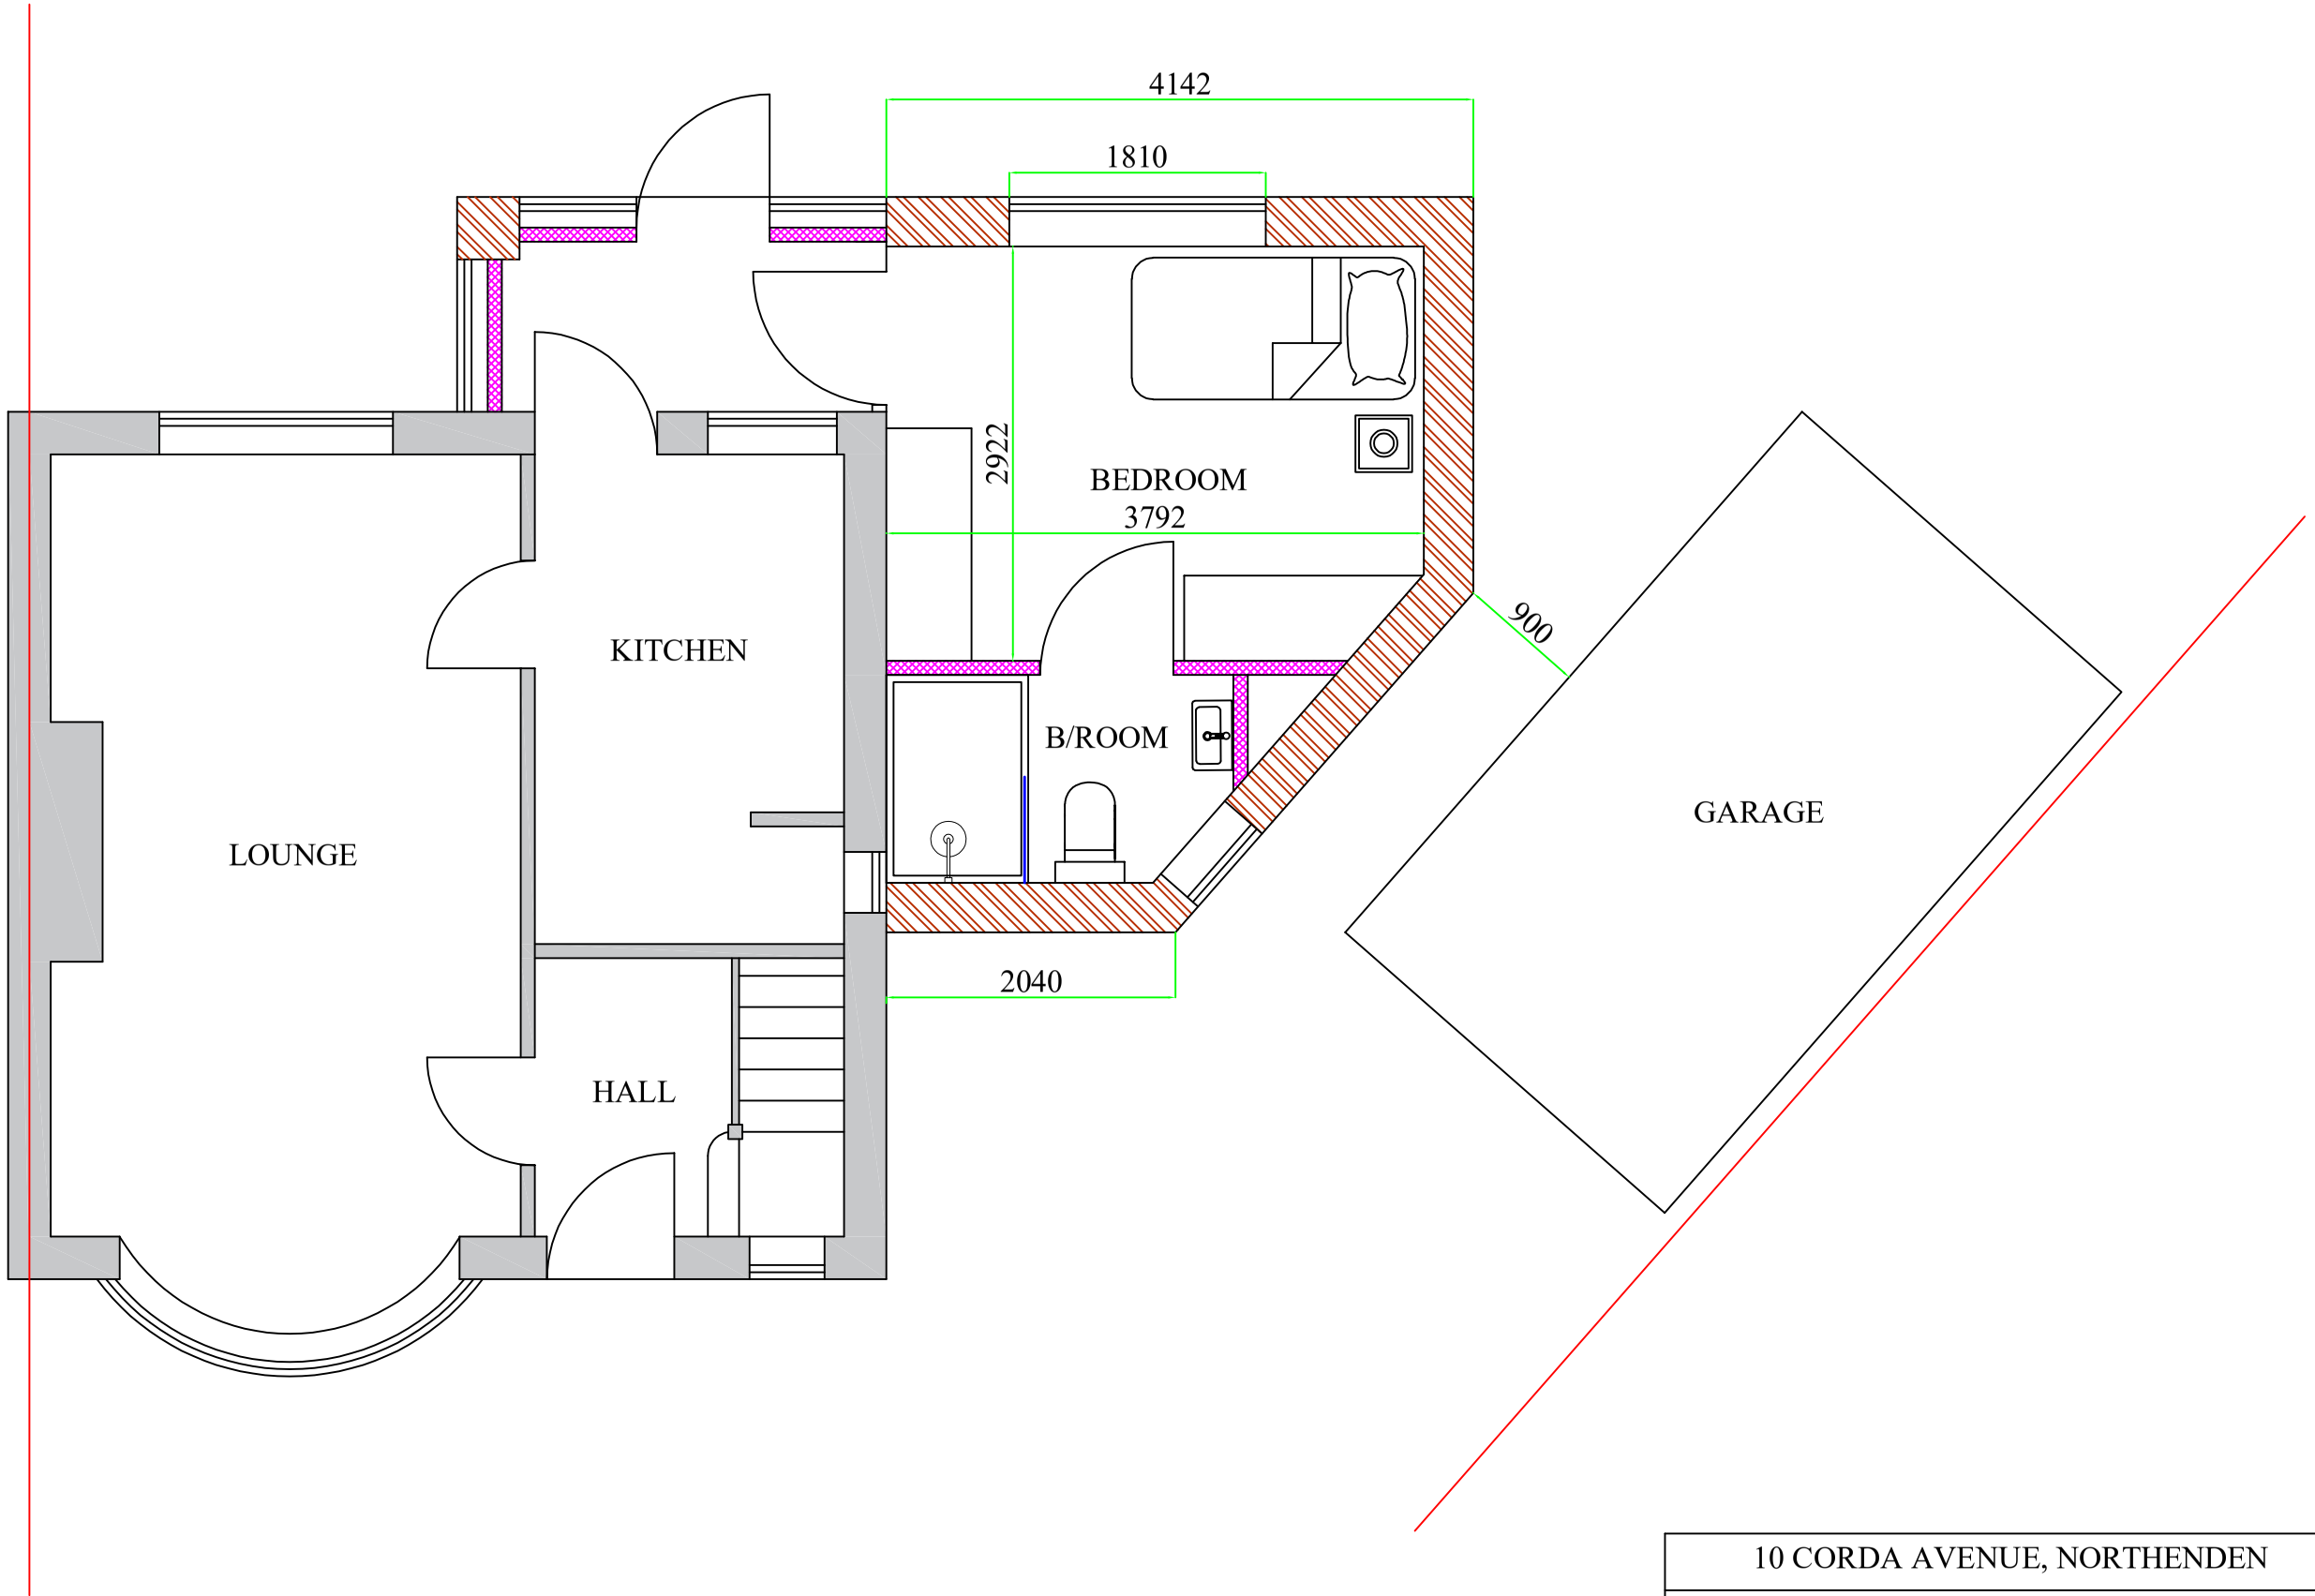


ALL DIMENSIONS TO BE CHECKED PRIOR COMMENCING ON SITE AND ANY DISCREPANCIES TO BE REPORTED TO THE DESIGNER. Do not scale drawings

10 CORDA AVENUE, NORTHENDEN			
New single storey side and rear extension			
TITLE	PROPOSED GROUND FLOOR PLAN		
SCALE	1:100	DWG REF	Dwg No
DATE	JUNE 25	12025	7