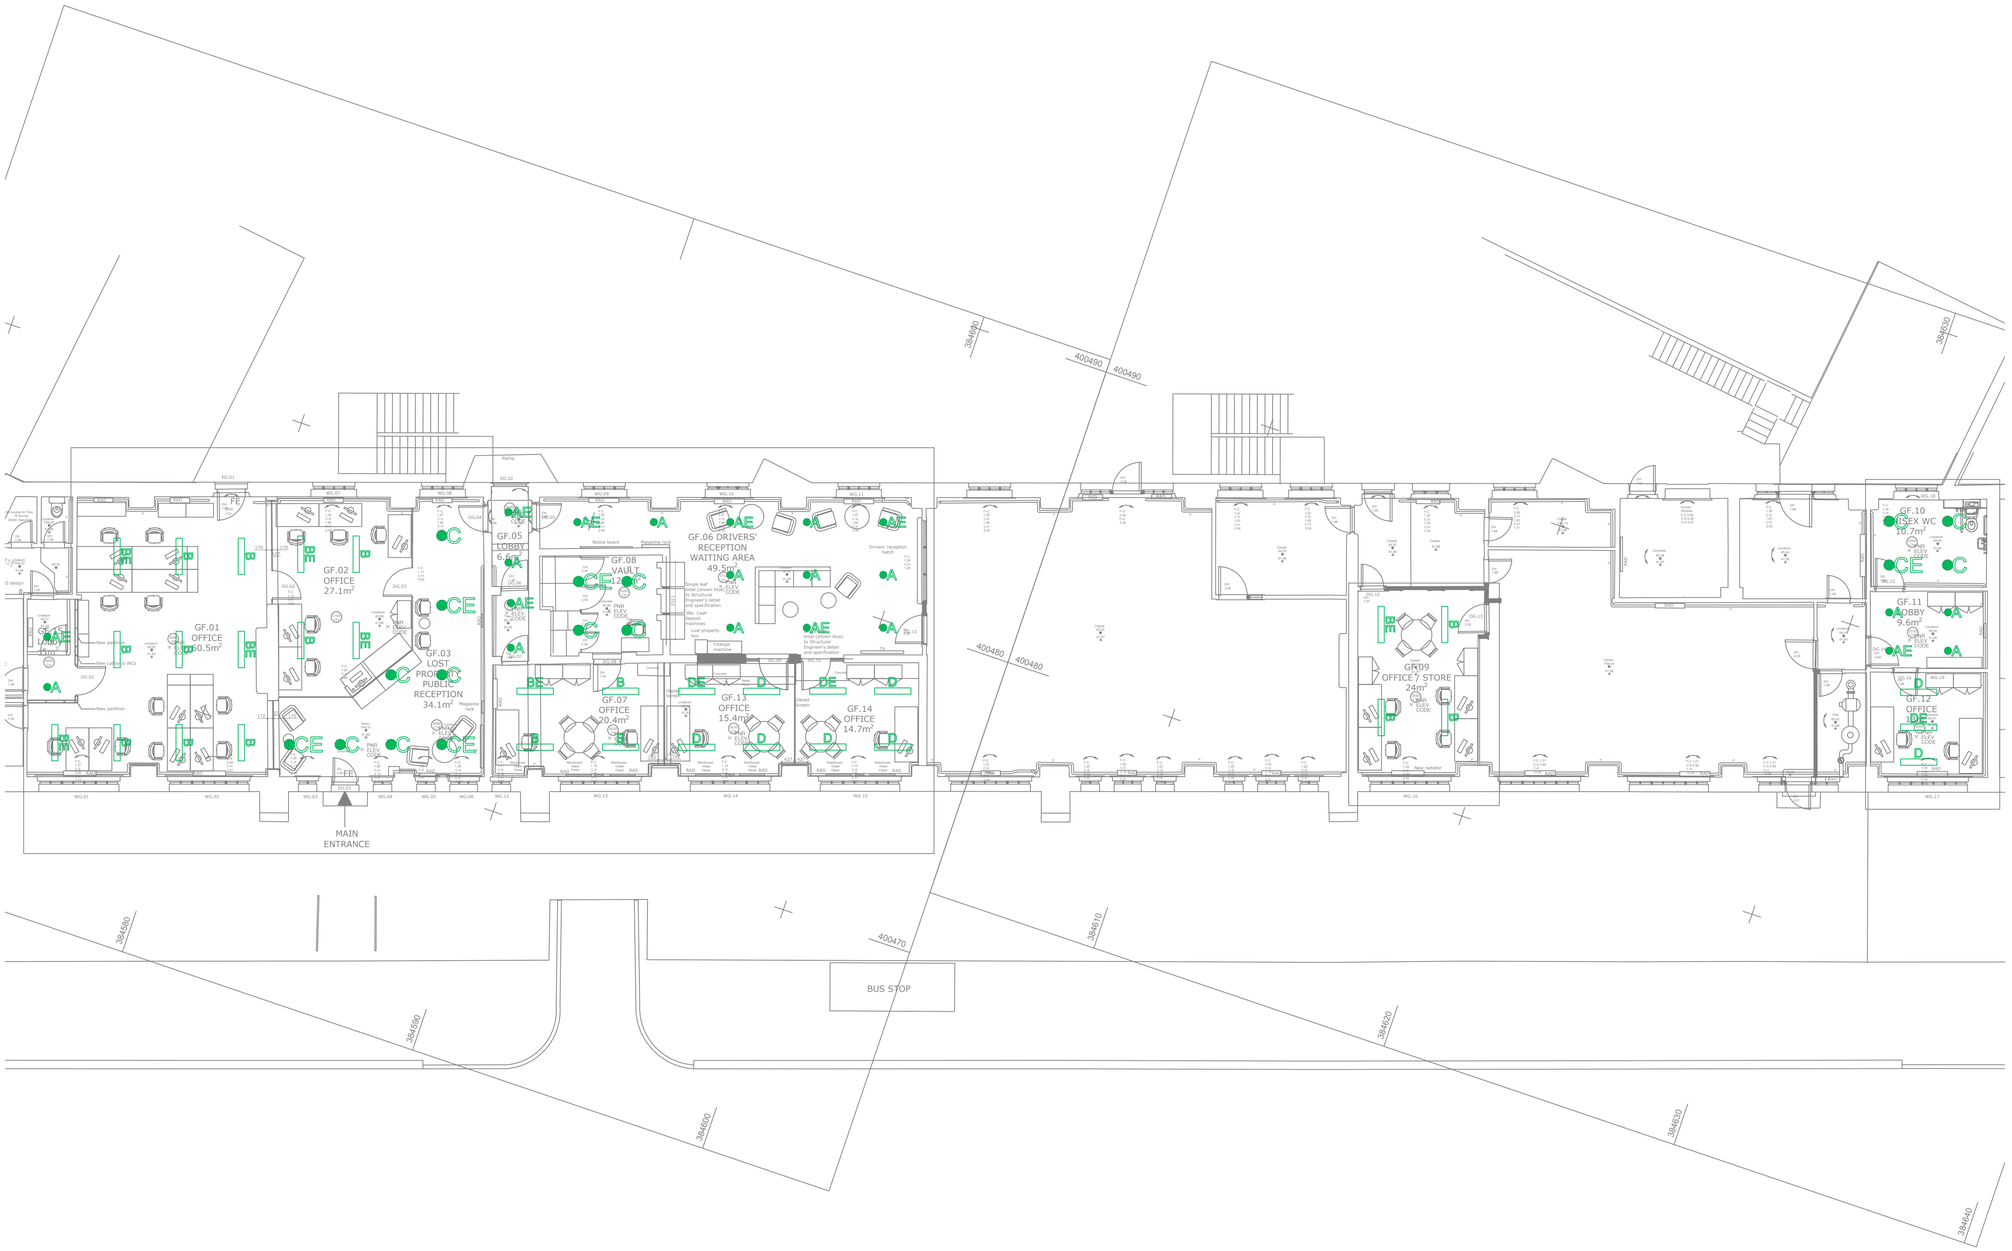

LEGEND	
A	LUCECO PLATINUM SURFACE LED 13W
AE	LUCECO PLATINUM SURFACE LED 13W (EMERGENCY CONVERSION)
B	LUCECO LITERA SUSPENDED DIRECT/INDIRECT (1xLED 42W)
BE	LUCECO LITERA SUSPENDED DIRECT/INDIRECT (1xLED 42W) (EMERGENCY CONVERSION)
C	LUCECO SIERRA BULKHEAD (1x LED 20W)
CE	LUCECO SIERRA BULKHEAD (1x LED 20W) (EMERGENCY CONVERSION)
D	LUCECO LITERA SUSPENDED DIRECT/INDIRECT (1xLED 34W)
DE	LUCECO LITERA SUSPENDED DIRECT/INDIRECT (1xLED 42W) (EMEGENCY CONVERSION)

Rev.	Revision note	Date	Rev.	Sprd	Chkd
P2	V.2	01.07.25	APM	AF	AF
P1	Preliminary Issue	14.04.25	APM	AF	AF

TFGM - QUEENS ROAD BUS DEPOT - CHEETHAM HILL

PROPOSED LIGHTING LAYOUT

SCALE	DATE	DRAWING NUMBER	REV.
1:100 @ A1	14.04.25	TFGM 02	P2
DRAWN: APM	DESIGN: AF		