


CHORLTON STREET,
MANCHESTER

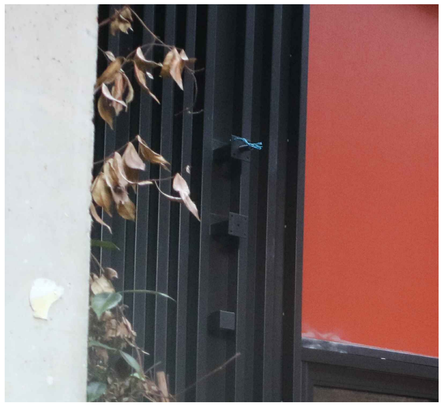

EXAMPLE BRACKET IN-SITU AT KAMPUS
No Scale

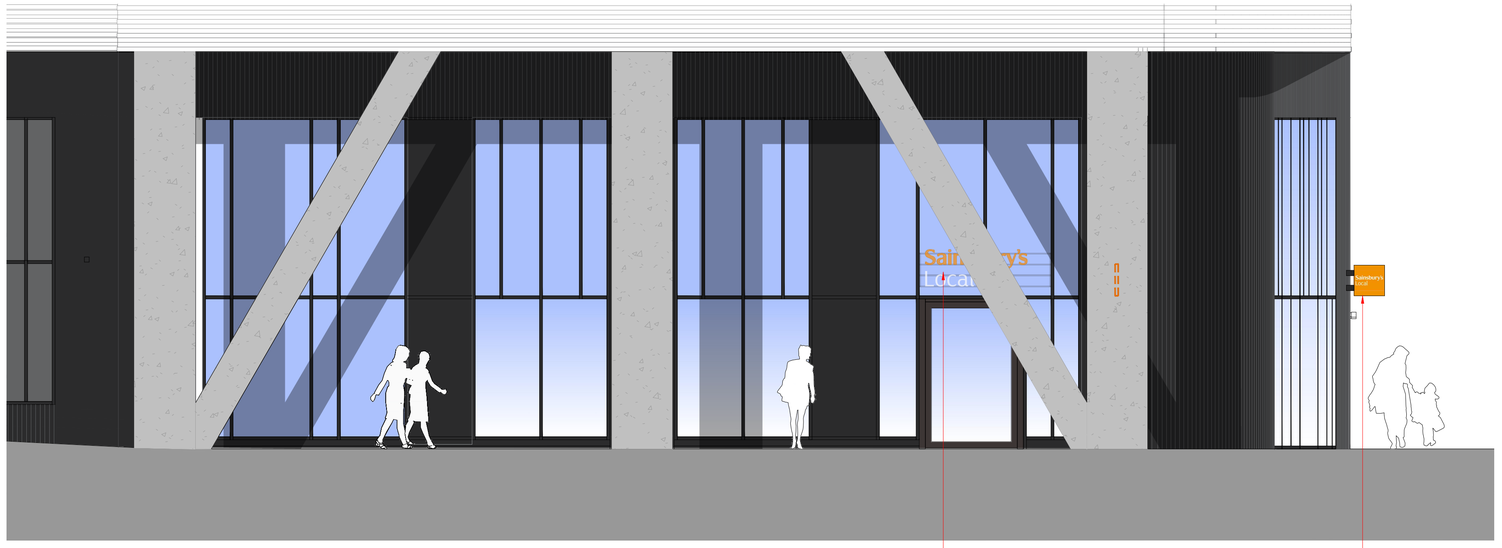


PROPOSED FRONT ELEVATION
Scale 1:50 @ A1

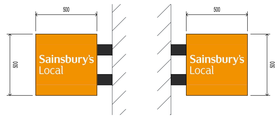


1 No. 500mm (w) x 500mm (h) x 50mm (d) double sided internally illuminated aluminium projecting signs. Formed as a biscuit tin construction with rounded edges - no fixings on visible face. Main sign: Coloured RAL 2011 (Sainsbury's Orange) 'Sainsbury's Local' letters to be fret cut with white behind. Affixed to building cladding by connectors to developers specification

New Sainsbury's Local sign behind glazing, made up of individually illuminated acrylic letters (500mm Cap Height RAL 2011 [Sainsburys Orange] and RAL 9016 [White]) fixed to metal railing in RAL 7024 [Slate Grey], affixed to internal shopfront mullions to engineers design.


New stacked Sainsbury's Local sign behind glazing, made up of individually illuminated acrylic letters (250mm Cap Height RAL 2011 [Sainsburys Orange] and RAL 9016 [White]) fixed to metal railing in RAL 7024 [Slate Grey], affixed to internal shopfront mullions to engineers design.

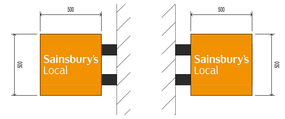


1 No. 500mm (w) x 500mm (h) x 50mm (d) double sided internally illuminated aluminium projecting signs. Formed as a biscuit tin construction with rounded edges - no fixings on visible face. Main sign: Coloured RAL 2011 (Sainsbury's Orange) 'Sainsbury's Local' letters to be fret cut with white behind. Affixed to building cladding by connectors to developers specification

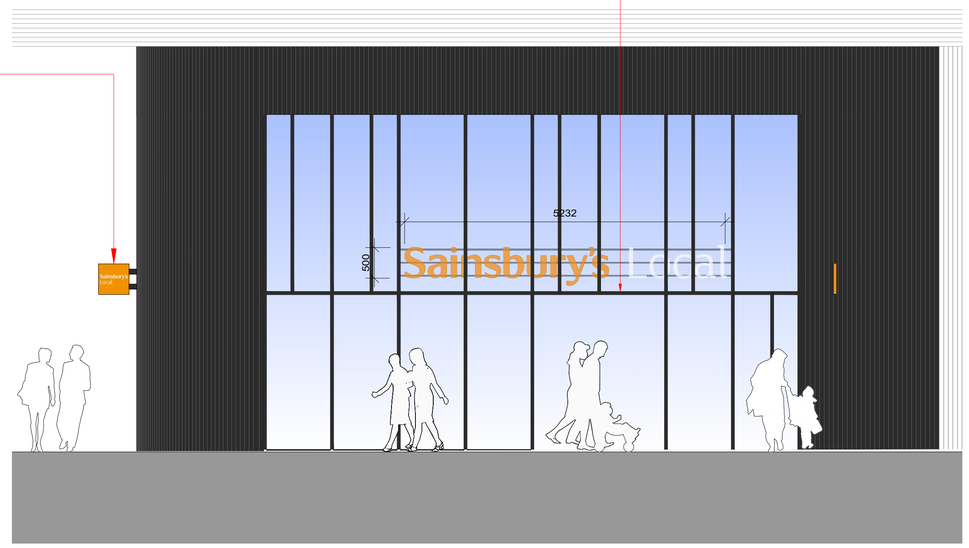

PROPOSED SIDE ELEVATION
Scale 1:50 @ A1

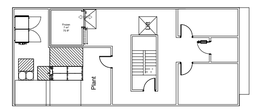

MEZZANINE KEY PLAN
Scale 1:500 @ A1

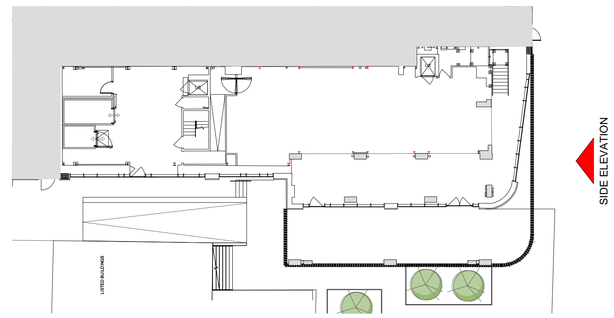

SIDE ELEVATION

FRONT ELEVATION

KEY PLAN
Scale 1:500 @ A1

REV.	DESCRIPTION	DATE	INITIALS
A	Second projecting sign removed	23-05-25	MR
B	Second projecting sign reinstated, Signage moved behind glazing, Chorlton Street sign increased in height to match other signs at Kampus	24-07-25	JV

500 scale: 0m 10m 20m 30m 40m 50m
50 scale: 0m 1m 2m 3m 4m 5m

NORTH

PLANNING

CLIENT: Sainsbury's Supermarkets Ltd

CHQ ARCHITECTS

CHQ Architects Ltd.
Unit 2 Bankfield Mill, Wellstones Street, Ramsbottom, Manchester BL0 9QQ
Telephone: (01482) 855110
Email: design@chq-architects.co.uk
www.chq-architects.co.uk

PROJECT: Chorlton Street, Manchester, M1 3FY

CHQ REFERENCE: CHQ.24.16507

SCALE: 1:50 & 1:500 @ A1

DRAWN: MR

DRAWING: Proposed Elevation Details

PROJECT CODE	ORIGINATOR	VOLUME	LEVEL	DRG. NO.	REV
XA-KMPS_XXXX	CHQ	Z07	ZZ	PL-A-2003	B

ISO A1 Landscape

All drawings are subject to full site survey. All dimensions are to be checked on site.

Ordnance Survey - Information © Crown copyright. All rights reserved. Licence number 44100037382