PURPOSE OF ISSUE	PLANNING

Do not scale from this drawing. All information should be checked by the contractor on site before commencing work. Any discrepencies should be reported to the architect immediately. All rights are reserved and are not transferable. Unauthorised reproductions of this drawing are not permitted.




PROPOSED REAR ELEVATION

PROPOSED FRONT ELEVATION

PROPOSED SIDE ELEVATION

PROPOSED SIDE ELEVATION

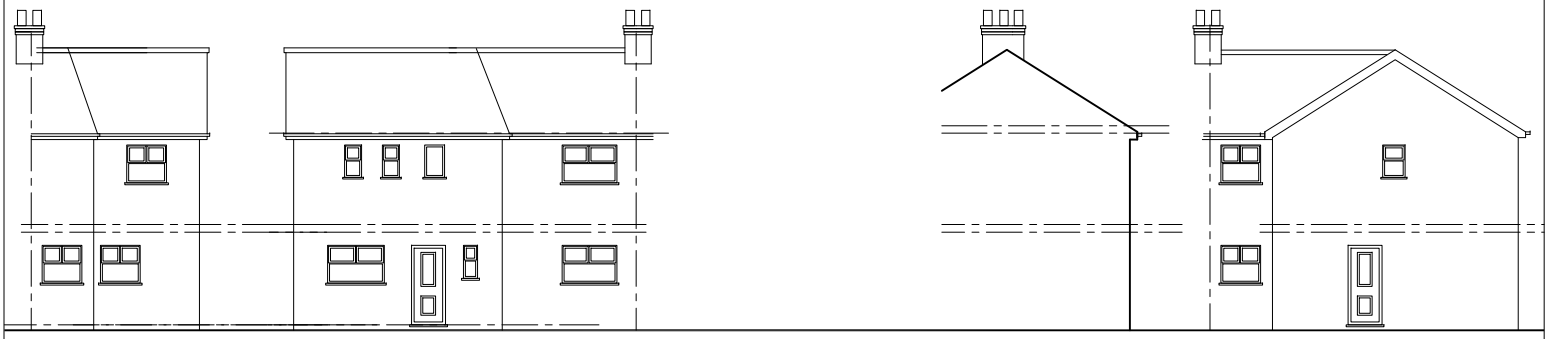

EXISTING REAR ELEVATION

EXISTING FRONT ELEVATION

EXISTING SIDE ELEVATION

EXISTING SIDE ELEVATION

Rev. B. 23.7.25. Dormer split into 2
Rev. A. 3.6.25. Dormer loft conversion

PROJECT
176 Cornishway, Wythenshaw

CLIENT
Mr. Tobias Singh

DRAWING TITLE
Elevation

JOB No	DRAWING No
	NA-P03

SCALE	DATE	REVISION
1:100@A3	Jan. 2025	B

DRAWN CHECKED BY

t: 0782 895 3405
e: nadesignandbuilds@gmail.com

na design