
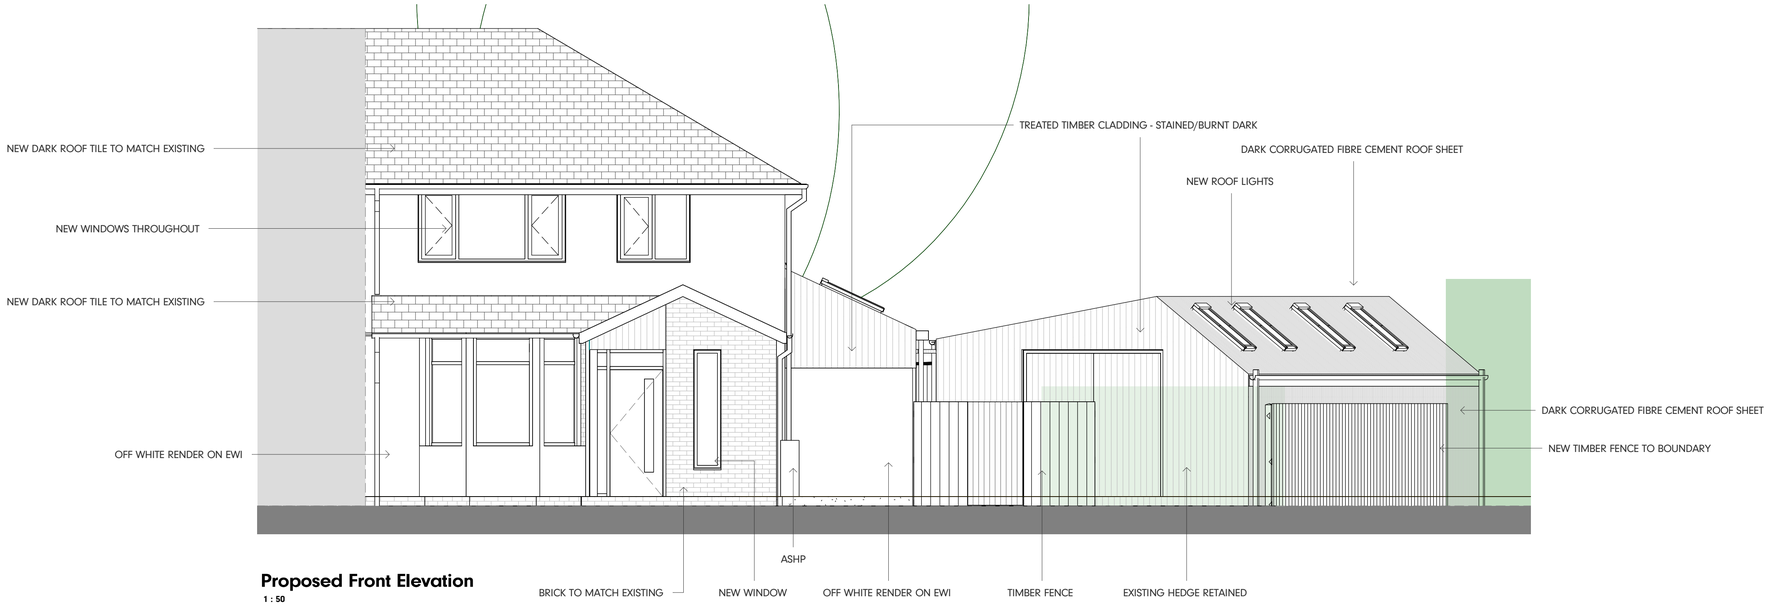


Proposed Front Elevation
1 : 50

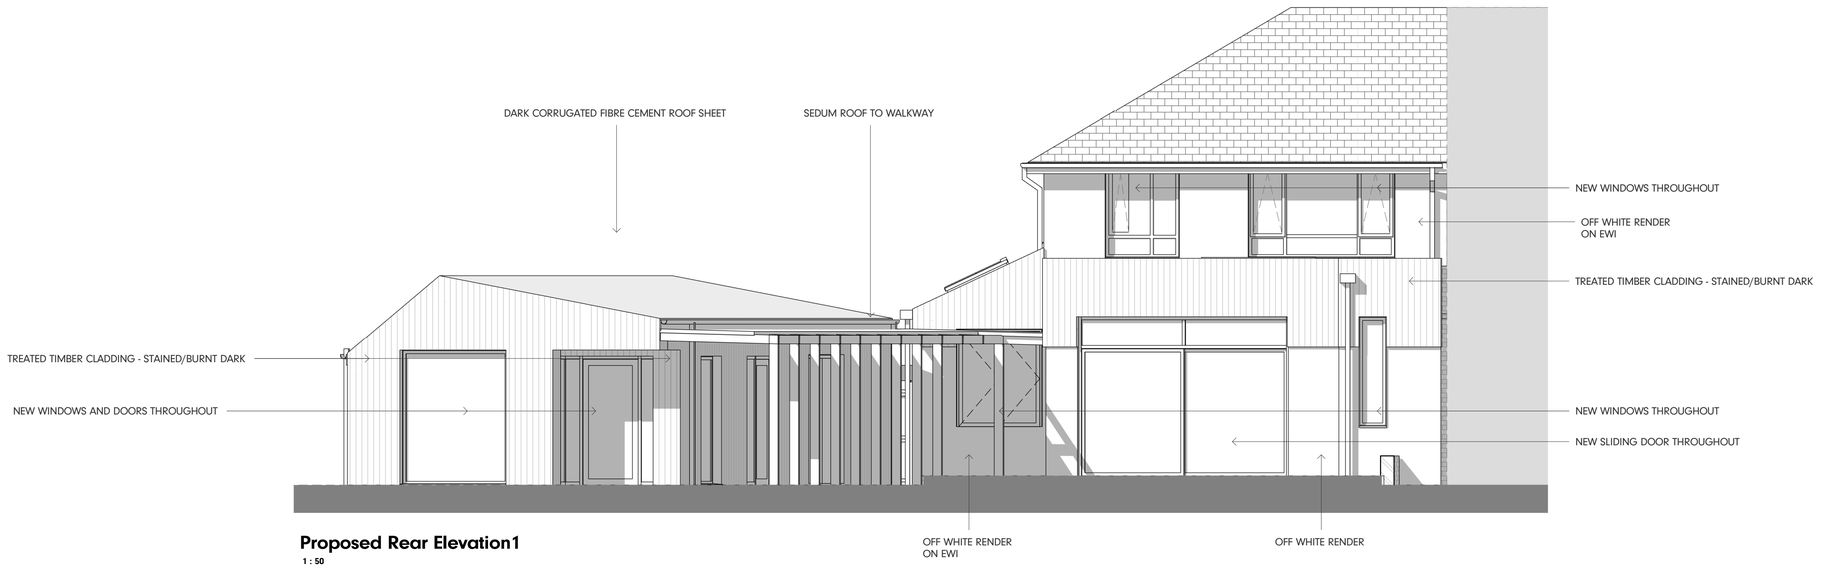

Proposed Rear Elevation1
1 : 50

0 1 2 3
SCALE 1 : 50

Status:
PLANNING

Ref	Hazard Identification		Date
P3	PLANNING UPDATE	AU	03.09.25
P2	PLANNING UPDATE	AU	19.08.25
P1	PLANNING	AU	11.04.25
Ref	Revision	By	Date

This drawing is © Architecture Unknown Limited and is not to be copied, reproduced or re-distributed either in whole or in part without the prior written permission of the originator.

The originator shall have no responsibility for any liability, loss, cost, damage or expense arising from or relating to any use of this document other than for its intended purpose on this project.

This drawing shall be read in conjunction with all other relevant drawings, specifications and associated documentation. Any discrepencies, errors or omissions are to be reported to the originator before proceeding with work.

All dimensions are to be checked on site by the contractor prior to proceeding with any work.

AU?
The Courtyard, Royal Mill 17 Redhill St
Manchester, M4 5BA
architectureunknown.co.uk
info@architectureunknown.co.uk
0789 401 2780

Sheet:
PROPOSED ELEVATIONS

Client:
SIMON & ANEAKA CHISLETT

Project:
202 HAMILTON RD EXTENTION

Drawn by:	Date:	Size:
DK	FEB 25	A1
Checked by:	Date:	
AU	FEB 25	
Scale:	Drawing no.	Rev:
1 : 50	25.182.402	P3