
AN ADVANCED SCAFFOLDER IS TO INSPECT AND CERTIFY THE SYSTEM SCAFFOLD PRIOR TO HANDOVER TO THE CLIENT .

SCAFFOLD IS TO COMPLY TO SG4-21 WITH A SAFE HANDRAILED PLATFORM DURING THE ERECT AND DISMANTLE OF THE SCAFFOLD.

SCAFFOLD IS TO BE ERECTED TO THE MANUFACTURERS SYSTEM SCAFFOLD GUIDELINES.

SCAFFOLDERS TO ALSO ERECT TO TG20-21 CURRENT LEGAL LEGISLATION.

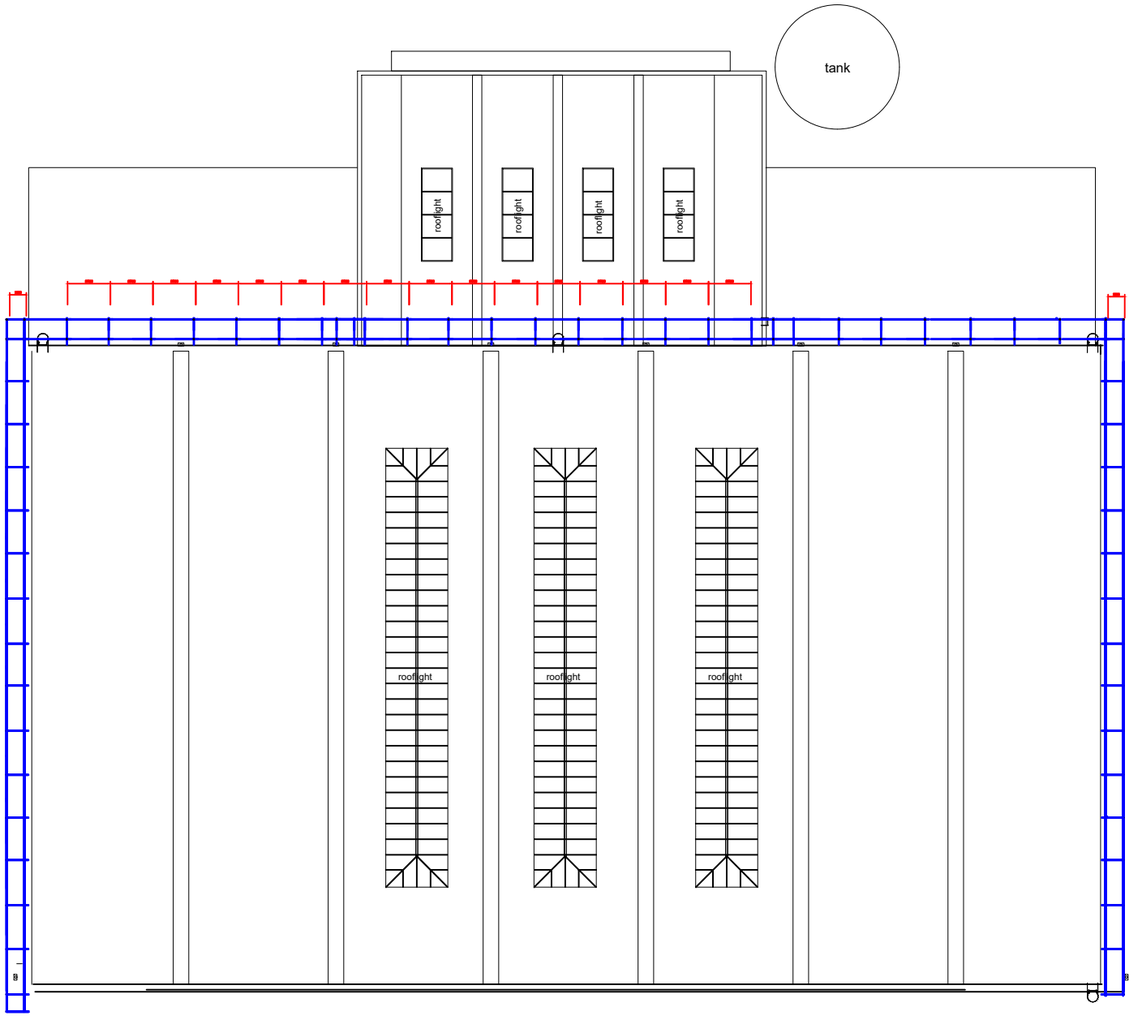

1 Roof Plan
Scale: 1:250

rev		Date	By

Greenwood Scaffolding.

Client
Dale Group.

Site
Sharston Logistics
No 4 Harling Road,Manchester .
M22 4UZ.

Title
Altrad Metrix System scaffold to
the 3 elevations on plan.
1 Working lift to 2kN/m2 at Once.

Drawn by R Challender(Scaffold Design Engineer)

Date 12-6-25.

Drawing no SD25-GSL-32-2.

Scale 1:50