

NW- Portland Street, Manchester

Natwest Aspen Programme 2025

0 m 5 10 20 m Scale 1:100 @ A1

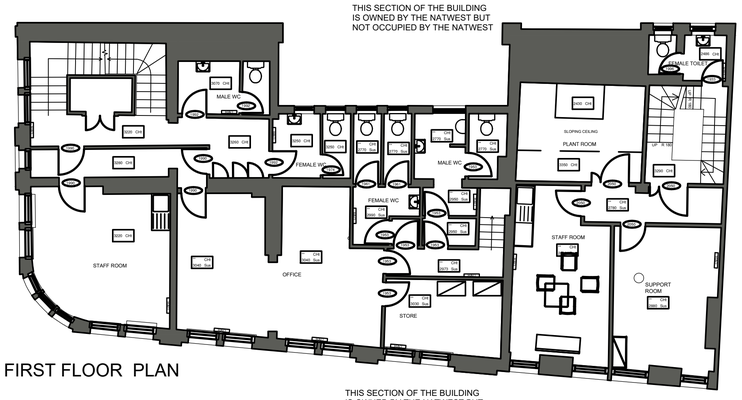

PROPOSED FIRST FLOOR PLAN
1:100

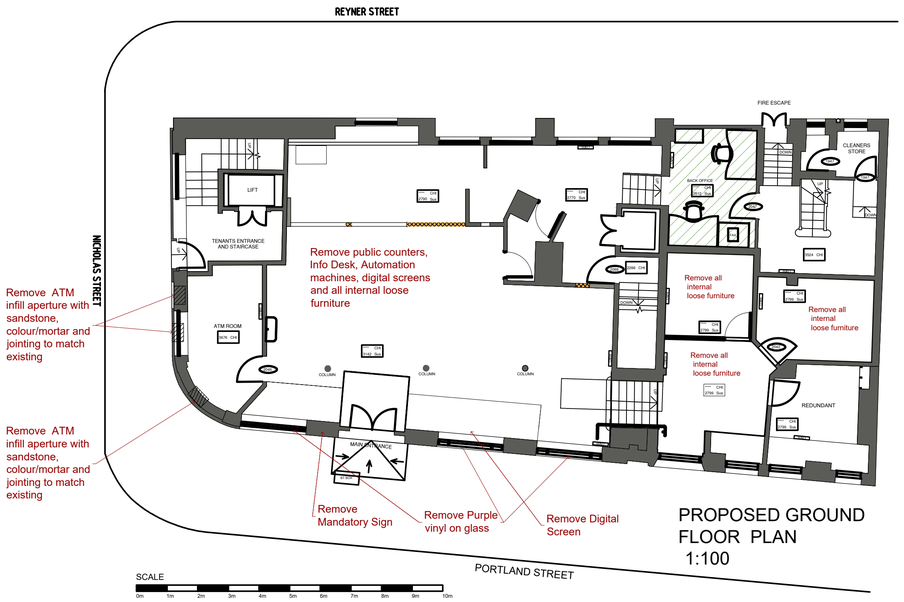


PROPOSED GROUND FLOOR PLAN
1:100



PROPOSED SOUTH EAST ELEVATION
1:100



PROPOSED SOUTH WEST ELEVATION
1:100

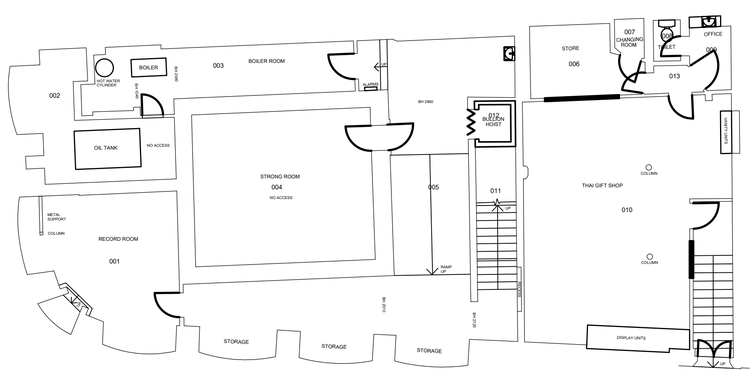

PROPOSED BASEMENT FLOOR PLAN
1:100

This drawing is the copyright and property of NatWest Group plc.
It must not be copied or published without written consent.
Only scale from this drawing for planning consent purposes.

TATE STEVENSON ARCHITECTS LTD
Unit 1 Rawdon Court
Moira
BT67 0LQ
Tel. +44 (0)28 9261 1222
Fax. +44 (0)28 9261 3834
E-mail studio@tatestevenson.com

McLaughlin & Harvey

rev	date	description	drawn	checked
A	29.04.25	Digital screen note & additional items added	CM	CM

NatWest Group

address
NatWest Portland Street.
60 Portland St,
Manchester
M1 4QT

ref no. -
sortcode -

description
Natwest Aspen Programme
Plans, & Elevations
Proposed

status
PLANNING
PLANNING

IPMS1 -
sqm -
IPMS2 -
sqm -
IPMS3 -
sqm -

scale 1:100
paper size A1
brand

drn - date Mar 25
chk - date Mar 25

drawing number 1206-18_20 D-03
rev. A