
SCALE BAR 1:100

0 5 10 15 20

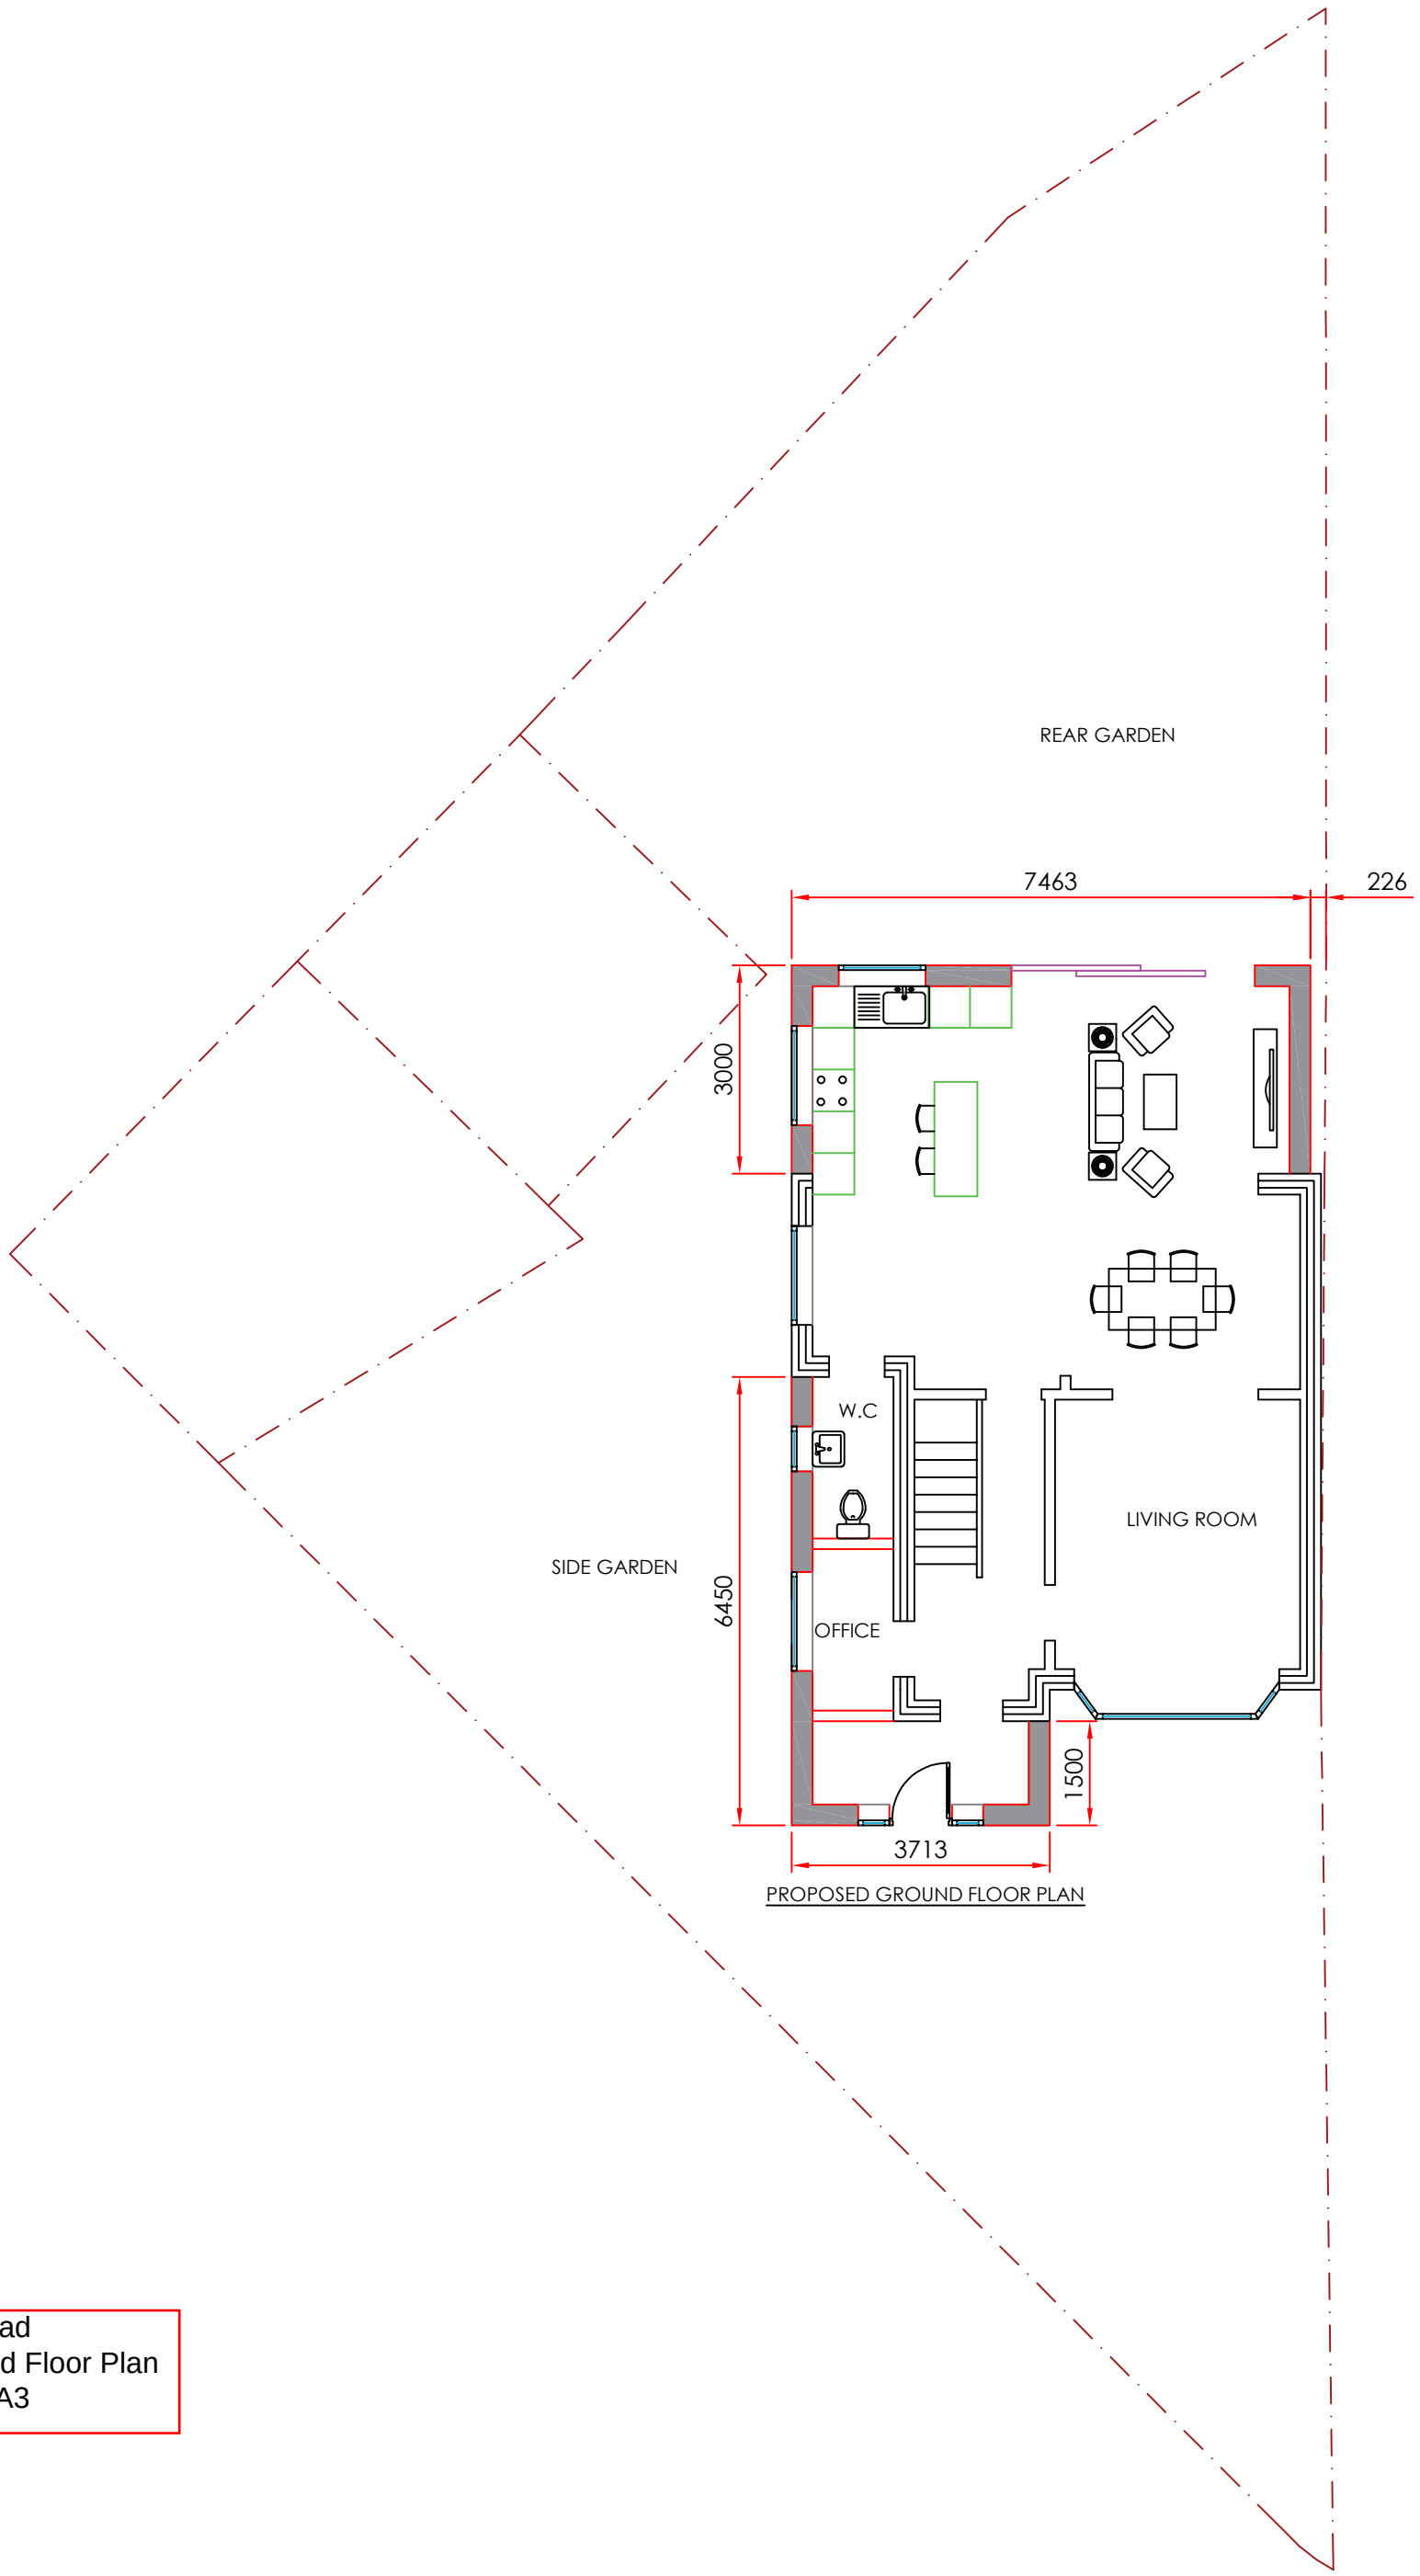

PROPOSED GROUND FLOOR PLAN

15 Shackliffe Road
Proposed Ground Floor Plan
Scale: 1:100 @ A3