

Contractors must check all dimensions on site before preparing production drawings or commencing any work.
This drawing and its design is the copyright of SR Miles Ltd and may not be reproduced in any form whatsoever without their prior express written consent.

Revision	Date	Rev note	Drawn by	Purpose of issue

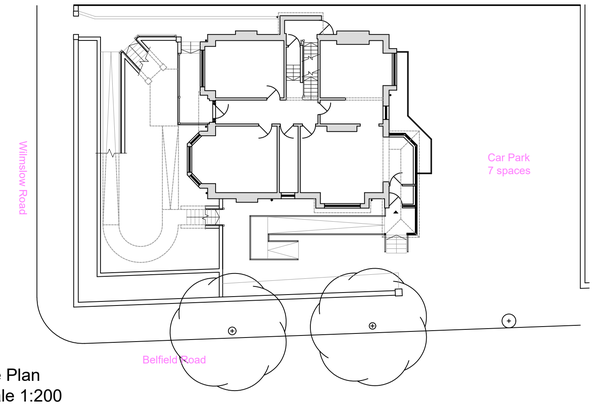

Site Plan
Scale 1:200

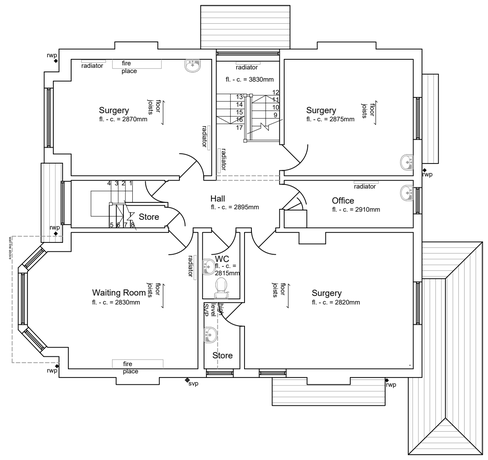


First Floor Plan
Scale 1:100




Front Elevation
Scale 1:100



Rear Elevation
Scale 1:100

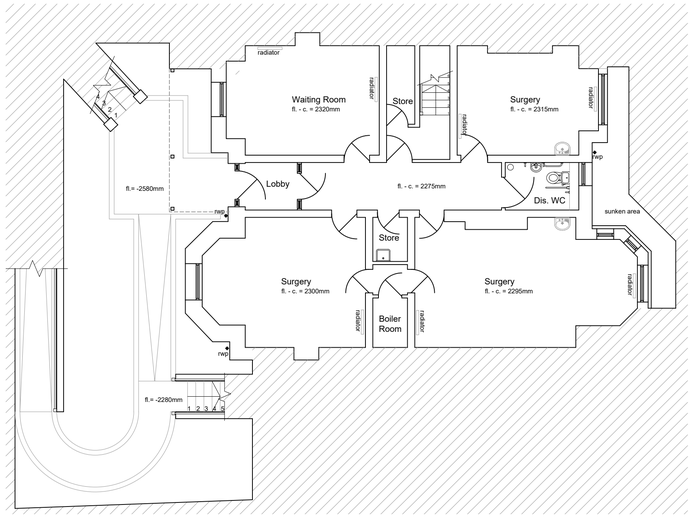


Basement Plan
Scale 1:100

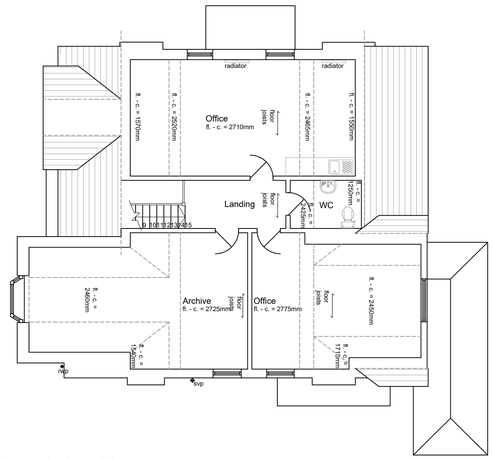


Second Floor Plan
Scale 1:100



Side Elevation
Scale 1:100

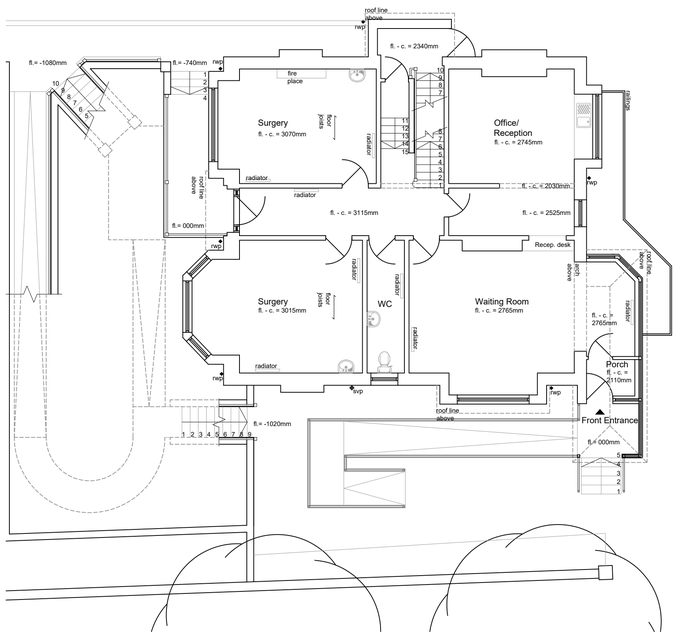

Ground Floor Plan
Scale 1:100

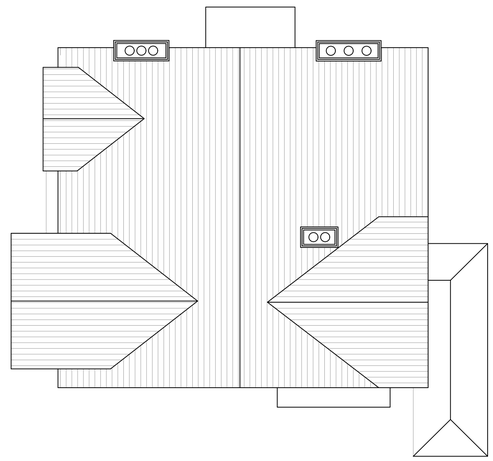

Roof Plan
Scale 1:100



Side Elevation
Scale 1:200

Project : 645 WILMSLOW Road DIDSBURY	Scale : 100 @A1
Title : Existing Plans and Elevations	Date : 12.06.2025
Drawing number : 25 488 EX100 Issue :	CAD Ref : 25 488
Client : MR & MRS GALLAGHER	Drawn by : SRM

SRM
Simon R Miles BA Hons Dip Arch RIBA
Chartered Architect