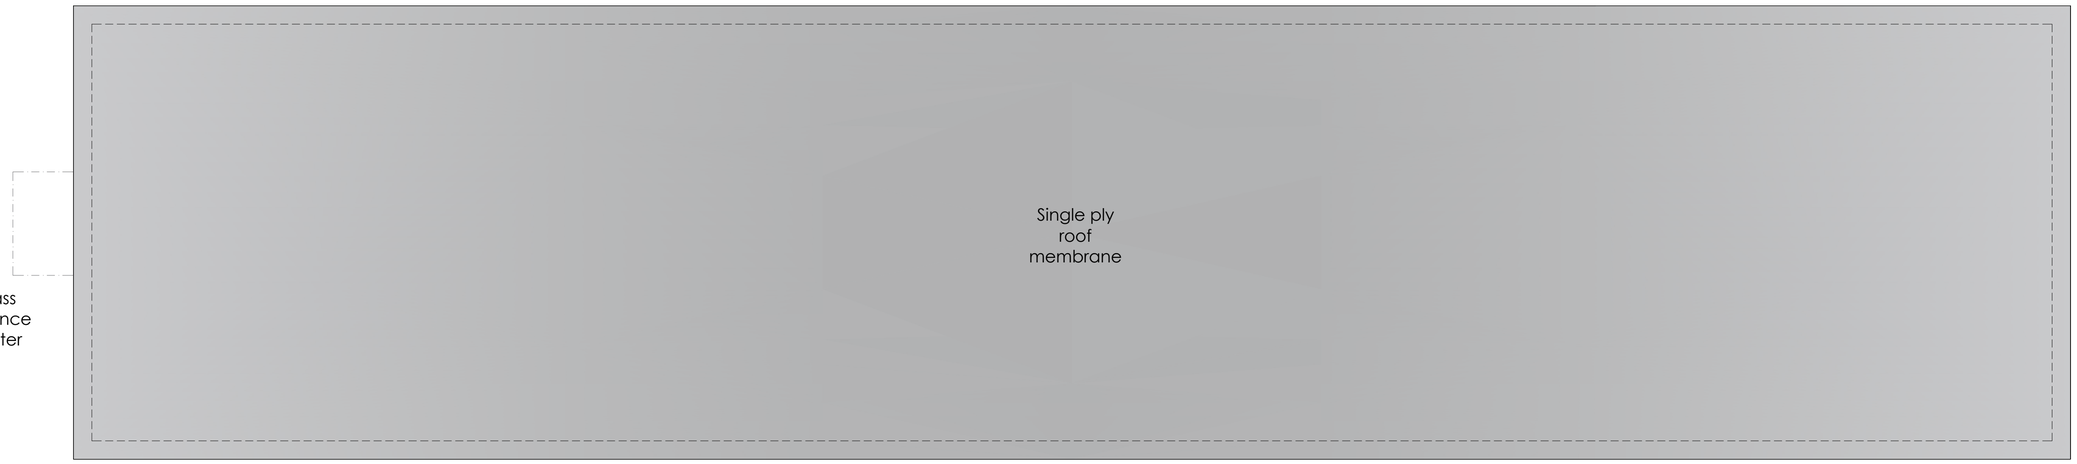


1 Proposed Roof Plan

1:50

NORTH

0 0.5 1.0 1.5 2.0 2.5 5.0m

The copyright of this drawing is vested with Corstorphine & Wright Ltd and must not be copied or reproduced without the consent of the company.

Rev.	Description	Date	Drw.	Chk.
P-01	Updated to align with site plan	07.02.25	LC	CH
P-00	Planning Issue	25.07.24	LC	CH

Client
YIF
Youth Investment Fund

Project
Modular Youth Hub
Crumpsall Park

Drawing Title
Proposed Roof Plan

Drawing Status
PLANNING

Corstorphine & Wright

Tamworth Studio
5 Aldergate, Tamworth, B79 7DJ
01827 671 23
corstorphine-wright.com

Drawing No. 23519-3202

Revision P-01

Drawn	Checked	Paper Size	Scale	Date
SK	LC	A1	1:50	19.03.24