



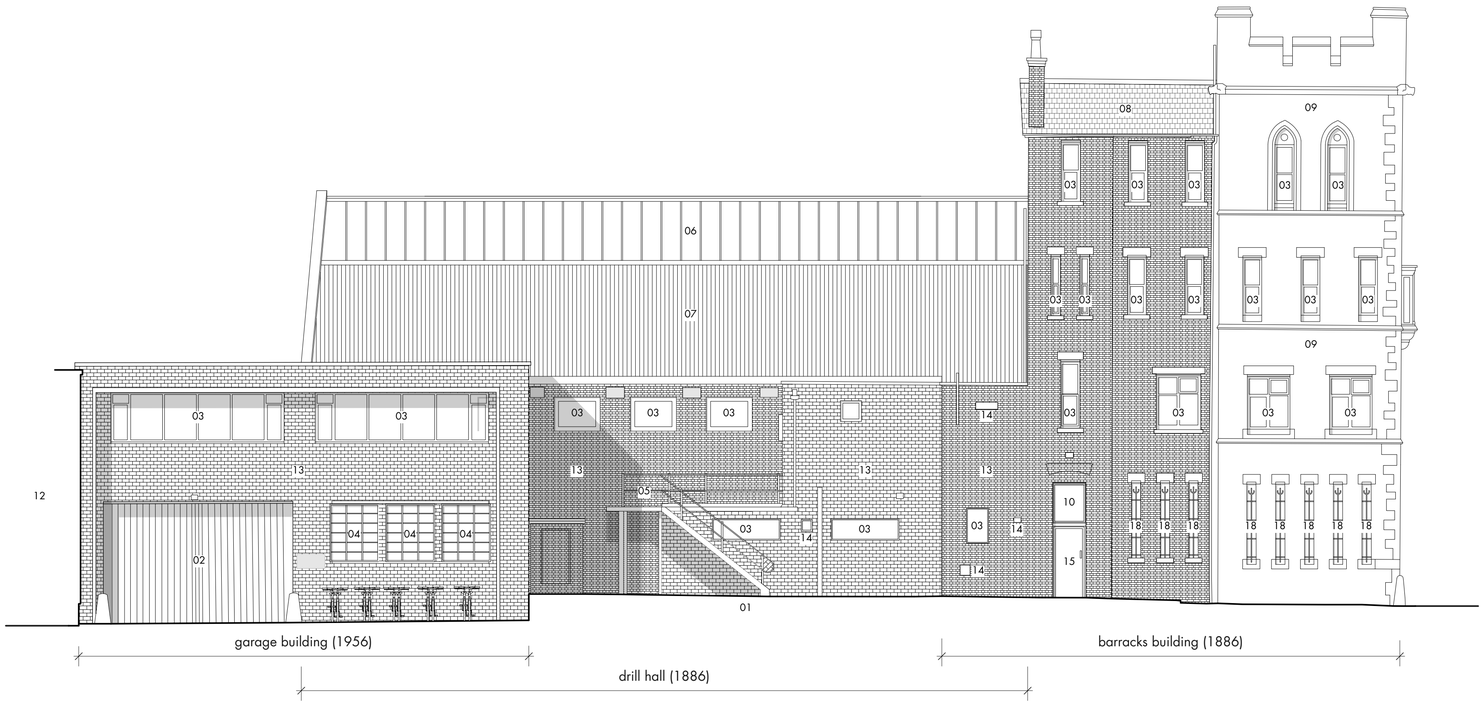

009200/01 • existing • south-west elevation

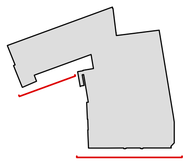



009200/02 • existing • south-east elevation

1:100

0m 2m 5m 10m

01 car park (adjoining owner)
02 metal shutter garage door (workshop entrance)
03 upvc-framed window
04 metal-framed window
05 steel escape stair
06 drill hall roof light
07 metal sheet pitched roof
08 slate pitched roof
09 stone facade
10 timber-framed window
11 main entrance
12 adjacent property
13 red brickwork
14 vent
15 fire door
16 roof light to former officer's mess
17 signage
18 narrow single-slit windows
19 arcaded windows
20 mullion + transom windows
21 metal security railings

notes
for existing ga plans refer to 009100 series drawings
for existing ga sections refer to 009300 series drawings
for alteration elevations refer to 019200 series drawings

P01 • planning issue — 13 05 25 • le • dj

rev • description — issued • drawn • checked

shedkm
+44 (0)151 709 8211
+44 (0)207 253 8881

project	ardwick barracks
client	fabric church
drawing number	2411-SKM-Z0-XX-D-A-009200 **P01**
scale	1:100 @ A1
status	**information**

existing • elevations

do not scale from this drawing • all dimensions are to be set out and checked on site prior to starting construction • any discrepancy found between information given on this drawing and that given elsewhere or recorded on site shall be brought to the attention of the project architect immediately