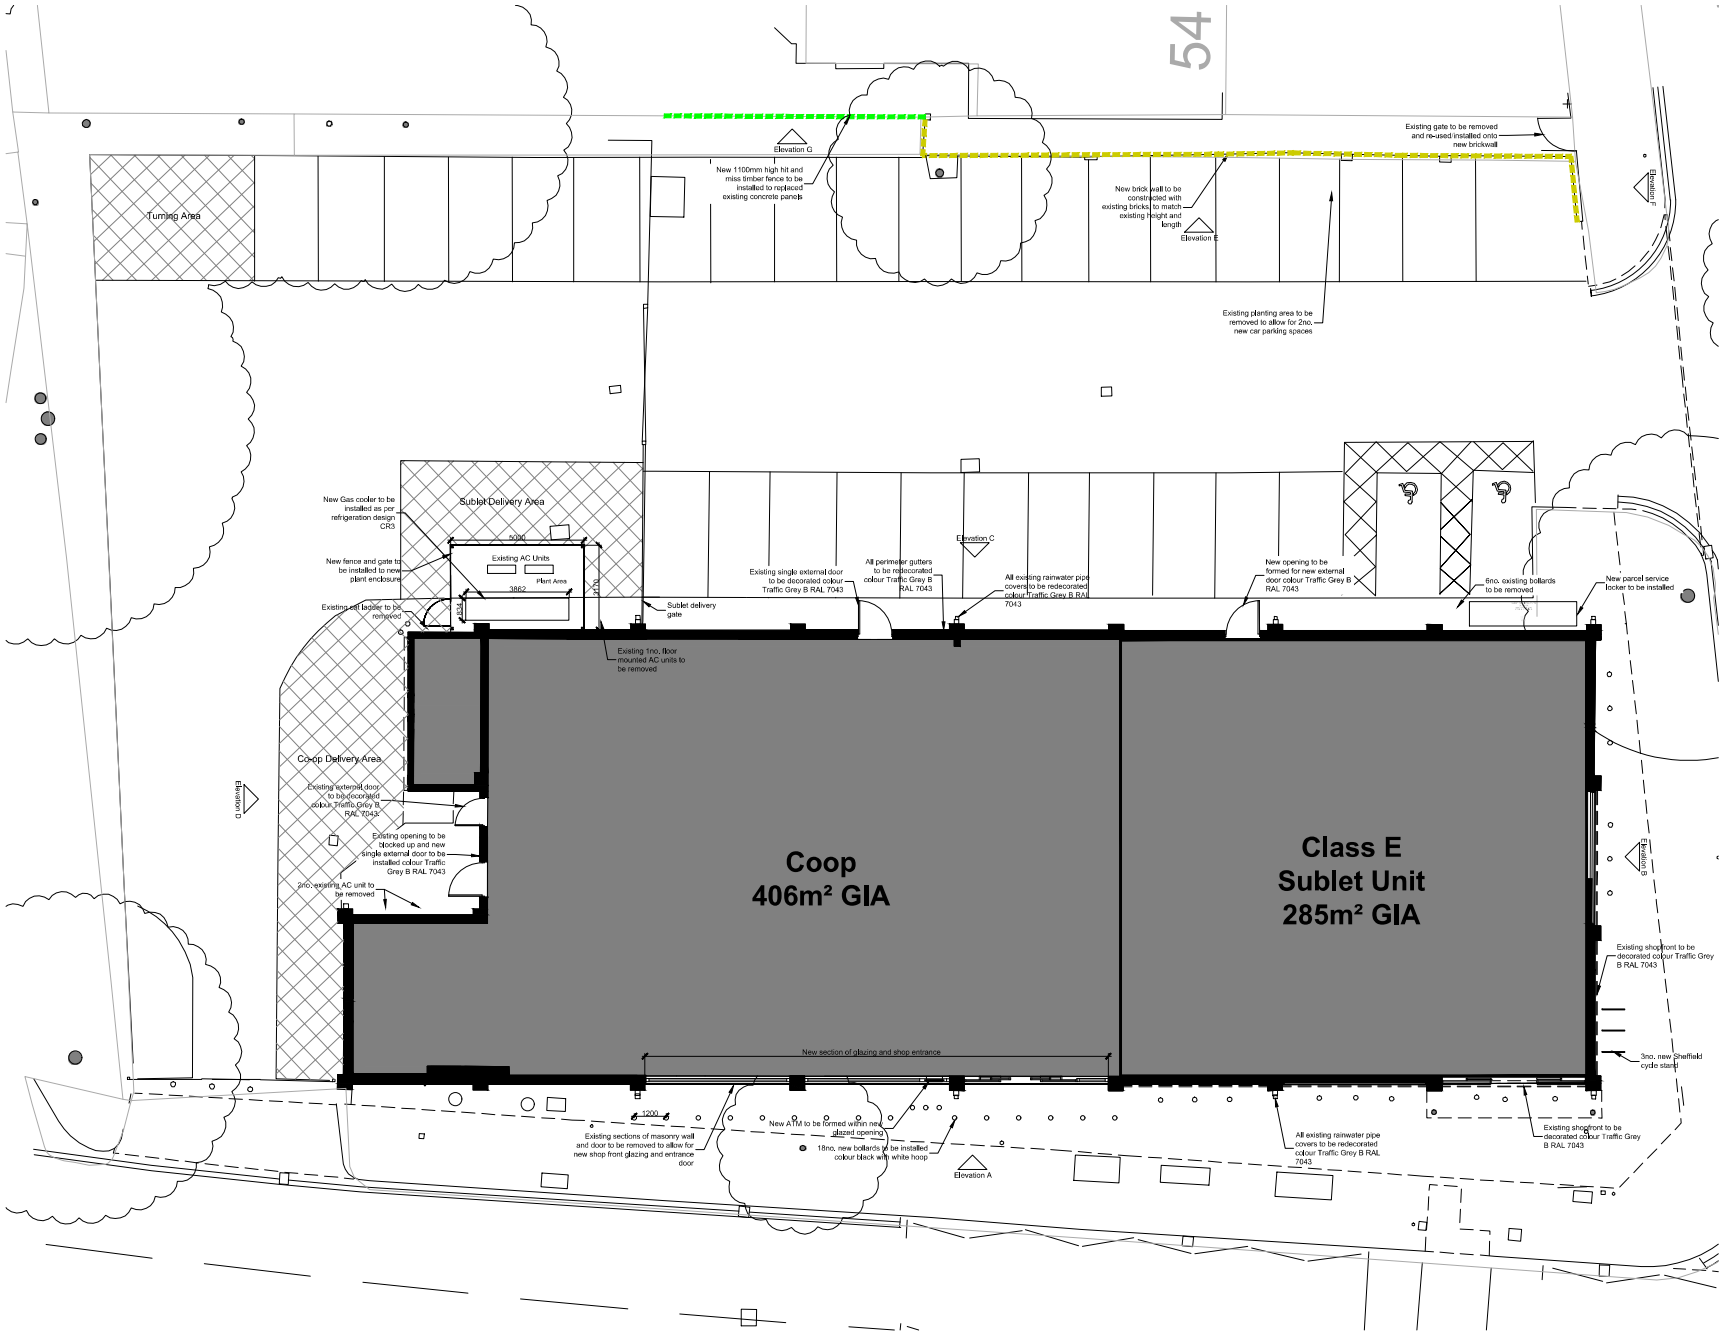


Proposed Site Plan @ 1:100

Scale Bar
0M 1M 2M 3M 4M 5M
1:100

P3	Updated to show sublet delivery area	05.06.24	GM	DH
P2	Updated with correct north arrow position	16.05.24	GM	DH
	Revision	Date	By	Chk

All dimensions to be verified on site, and the Architect informed of any discrepancy. All drawings and specifications should be read in conjunction with the Health and Safety Plan; all conflicts should be reported to the appointed Principal Designer.

© Do not scale from this drawing. This drawing is the copyright of Bowman Riley Architects Limited.

P:\Architecture\Active\8816 - 2023 TCG Refits\8816.55 - Whalley Range\8816.55 - 03 Cad\0000 Existing, Presentation, Planning\8816.55-BOW-A1-SKH-0001 - P3 - Existing & Proposed Plans and Elevations.dwg

Whalley Range - CO OP Refit
135-141 Withington Rd, Whalley Range,
Manchester M16 8EE

Sheet Name: Proposed Site Plan

Purpose of issue: Planning **Status:** -

Date: December 24 **Checked by:** DH

Drawn by: GM **Scale @ A1:** As Shown

Project No: 8816.55 **Revision:** P3

Drawing No : 8816.55-BOW-A1-ZZ-ZZ-ZZ-A-0003

BOWMANRILEY
ARCHITECTS • BUILDING CONSULTANTS • INTERIORS