
AN ADVANCED SCAFFOLDER IS TO INSPECT AND CERTIFY THE SYSTEM SCAFFOLD PRIOR TO HANDOVER TO THE CLIENT .

SCAFFOLD IS TO COMPLY TO SG4-21 WITH A SAFE HANDRAILED PLATFORM DURING THE ERECT AND DISMANTLE OF THE SCAFFOLD.

SCAFFOLD IS TO BE ERECTED TO THE MANUFACTURERS SYSTEM SCAFFOLD GUIDELINES.

SCAFFOLDERS TO ALSO ERECT TO TG20-21 CURRENT LEGAL LEGISLATION.


SCAFFOLD IS ANCHOR TIED IN THE LOCATIONS SHOWN.DETAIL BELOW.

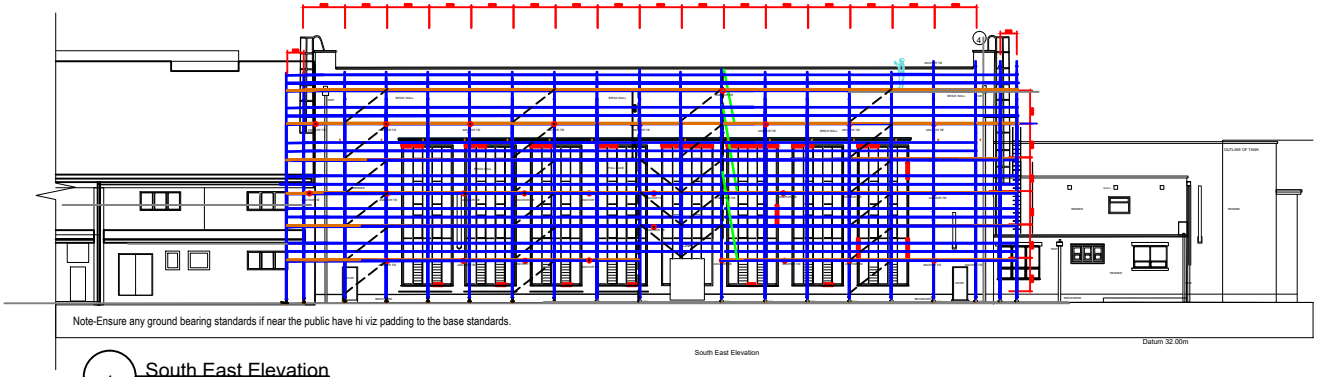

1 South East Elevation
Scale: 1:200

0 5 10 15 20 M


TIE USING APOLLO SCAFFOLD HOOK SYSTEM

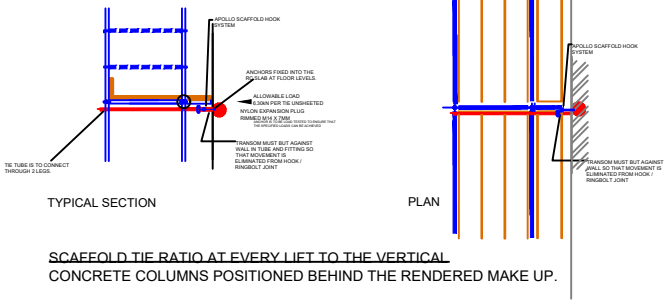

TYPICAL SECTION PLAN

SCAFFOLD TIE RATIO AT EVERY LIFT TO THE VERTICAL
CONCRETE COLUMNS POSITIONED BEHIND THE RENDERED MAKE UP.

SCAFFOLD LEG BASE DETAIL

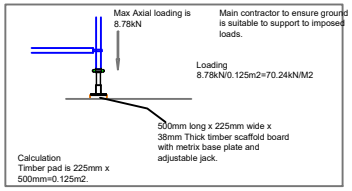

rev		Date	By

Greenwood Scaffolding.

Client
Dale Group.

Site
Sharston Logistics
No 4 Harling Road,Manchester .
M22 4UZ.

Title
Altrad Metrix System scaffold to access the South East elevation.
1 Working lift to 2kN/m2 at Once.

Drawn by R Challender(Scaffold Design Engineer)

Date 11-6-25.

Drawing no SD25-GSL-32-1.

Scale 1:50