

RESIDENTIAL BAY ELEVATION EXTRACT - SOUTH ELEVATION (1:25)




TYPICAL BAY SECTION D-D - SOUTH ELEVATION (1:25)

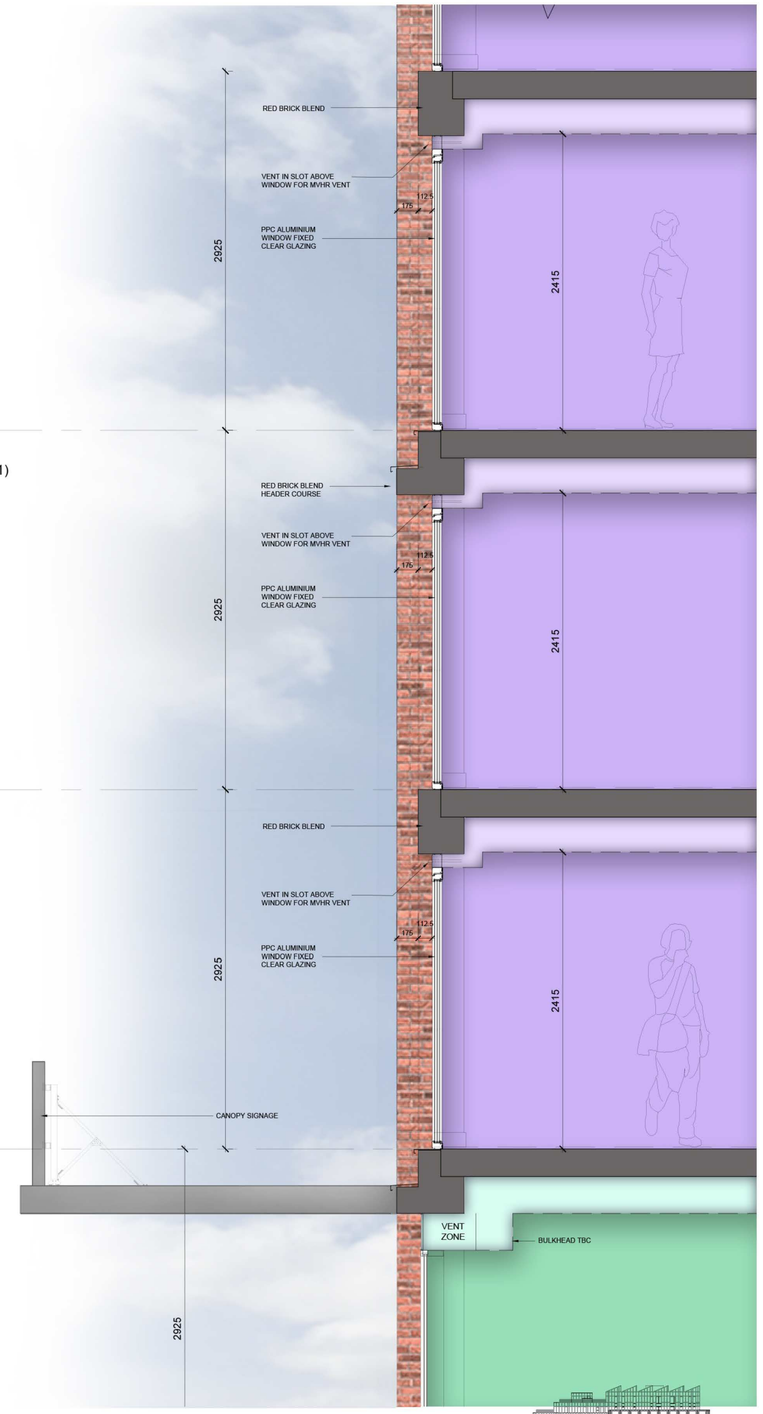


INDICATIVE PLAN DETAIL
C-C THROUGH RIGHT HAND SIDE BAY (1:25)

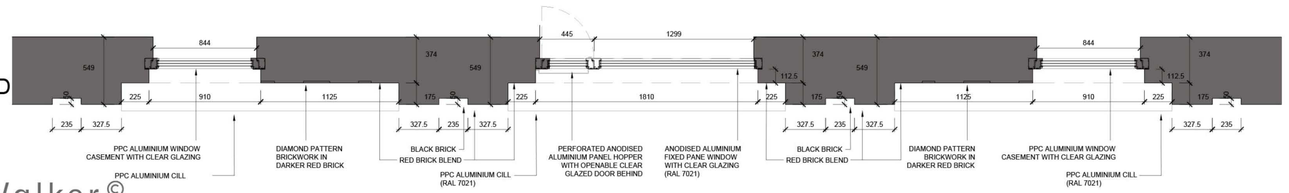


SOUTH ELEVATION KEY



LeachRhodesWalker© Architects

Ground Floor West 50 Dearmans Place Manchester M3 5LH t 0161 833 0211 e info@lrw.co.uk www.lrw.co.uk

**8353 CORNBROOK :** BAY STUDY SHEET 2 (COLOUR)

Scale: **As Noted@A1** Auth By: **CJG** Drawn By: **NC** Date: **10.03.25** Dwg No: **8353-LRW-ZZ-ZZ-DR-A-00-016_P08**