
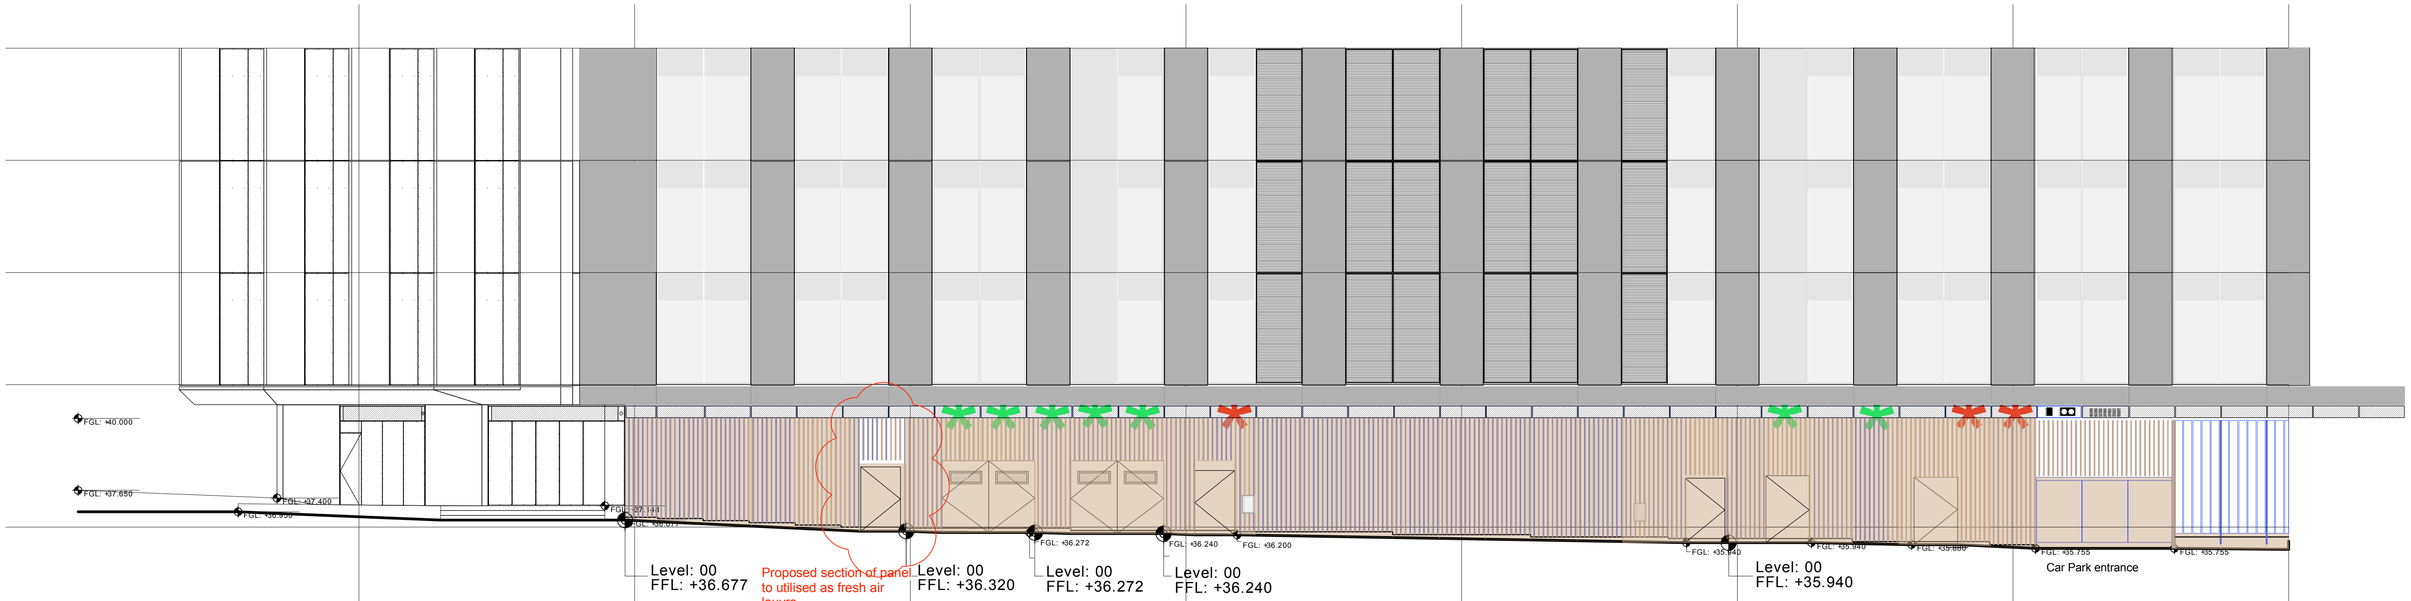


Part North Elev - Car Park Ramp scale 1:100

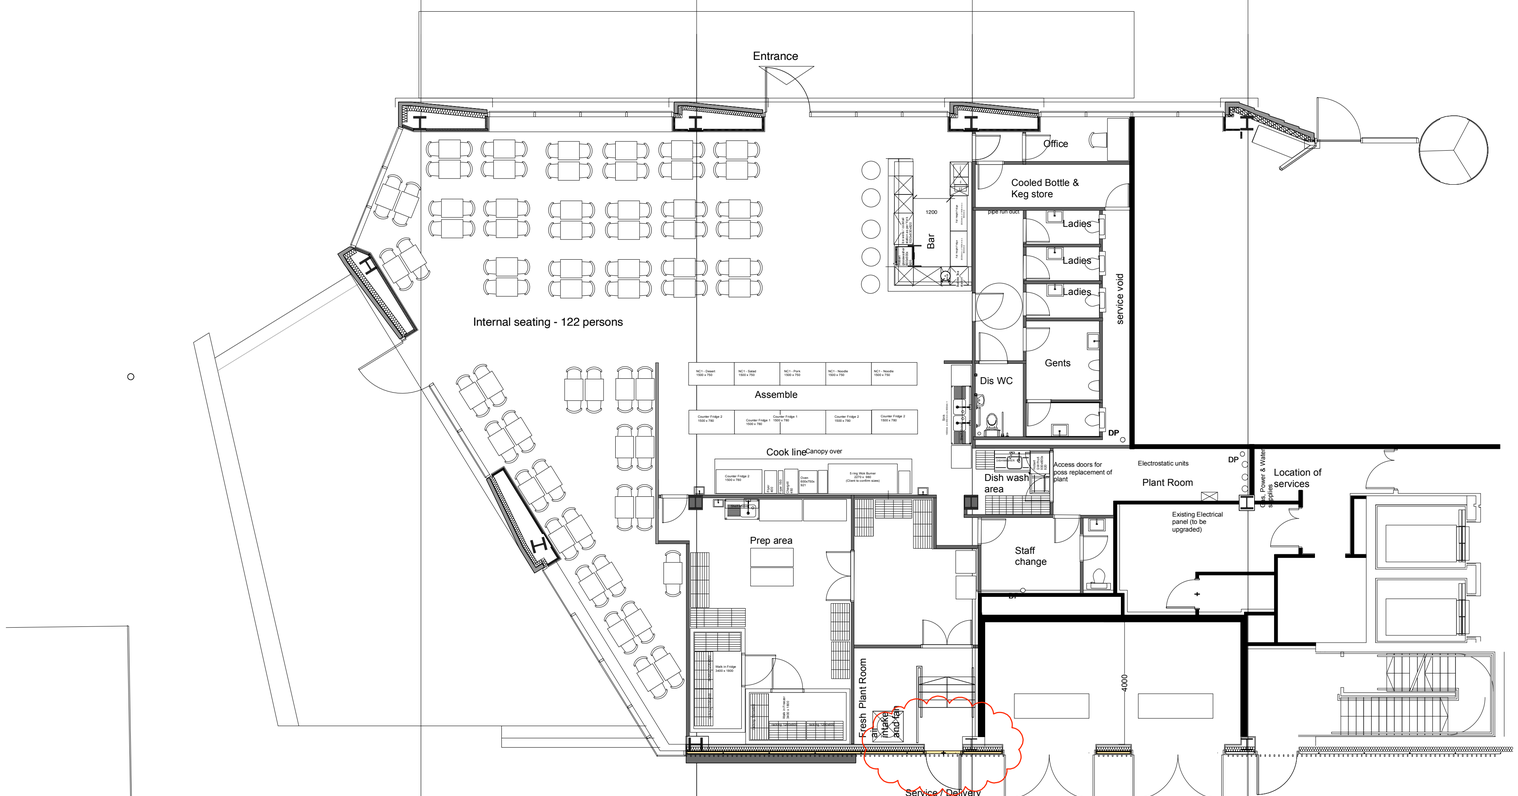


Part Ground Floor - Car Park Ramp scale 1:100

12 11 09 08 07

Creation of Louvred panel over service doors : 139718/FO/2024
Approved : 18.06.2024

Proposed section of panel to utilised as fresh air louvre

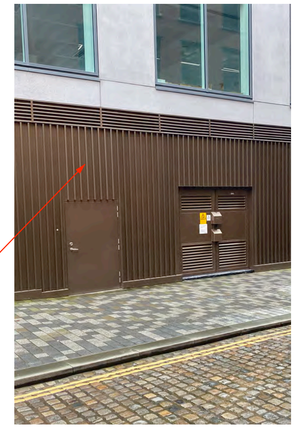



Rear view of Car Park entrance externally and internally

REVISIONS :

Rev A 15.02.2025 Amended layout following receipt of Acme drawings.

inspire: design consultancy
49 the tannery lawrence street york yo10 3wh
t&f 01904 611 091 **e** peter@inspiredc.co.uk

CLIENT : **ZaaP Restaurants**

SITE : **Ground Floor Units 3, The Lincoln, Brazennose Street, Manchester M2 5BP**

DRAWING TITLE: **Part Ground Floor and North Elevation Fresh Air Louvre - Planning Application**

DATE : **3 April 2024**

SCALE : **1:100 @ A1**

DRAWING BY : **PS**

DRAWING NO : **ZaaP/Manc/103A**

CONTRACTORS MUST VERIFY ALL DIMENSIONS ON SITE BEFORE COMMENCING ANY WORK.FIGURED DIMENSIONS TO TAKE PRECEDENCE OVER SCALED DIMENSIONS.THE COPYRIGHT OF THIS DRAWING IS RESERVED.THE DRAWING MUST NOT BE DISCLOSED WITHOUT ANY AUTHORITY. DO NOT SCALE.