

PURPOSE OF ISSUE	PLANNING

Do not scale from this drawing. All information should be checked by the contractor on site before commencing work. Any discreprencies should be reported to the architect immediately. All rights are reserved and are not transferable. Unauthorised reproductions of this drawing are not permitted.

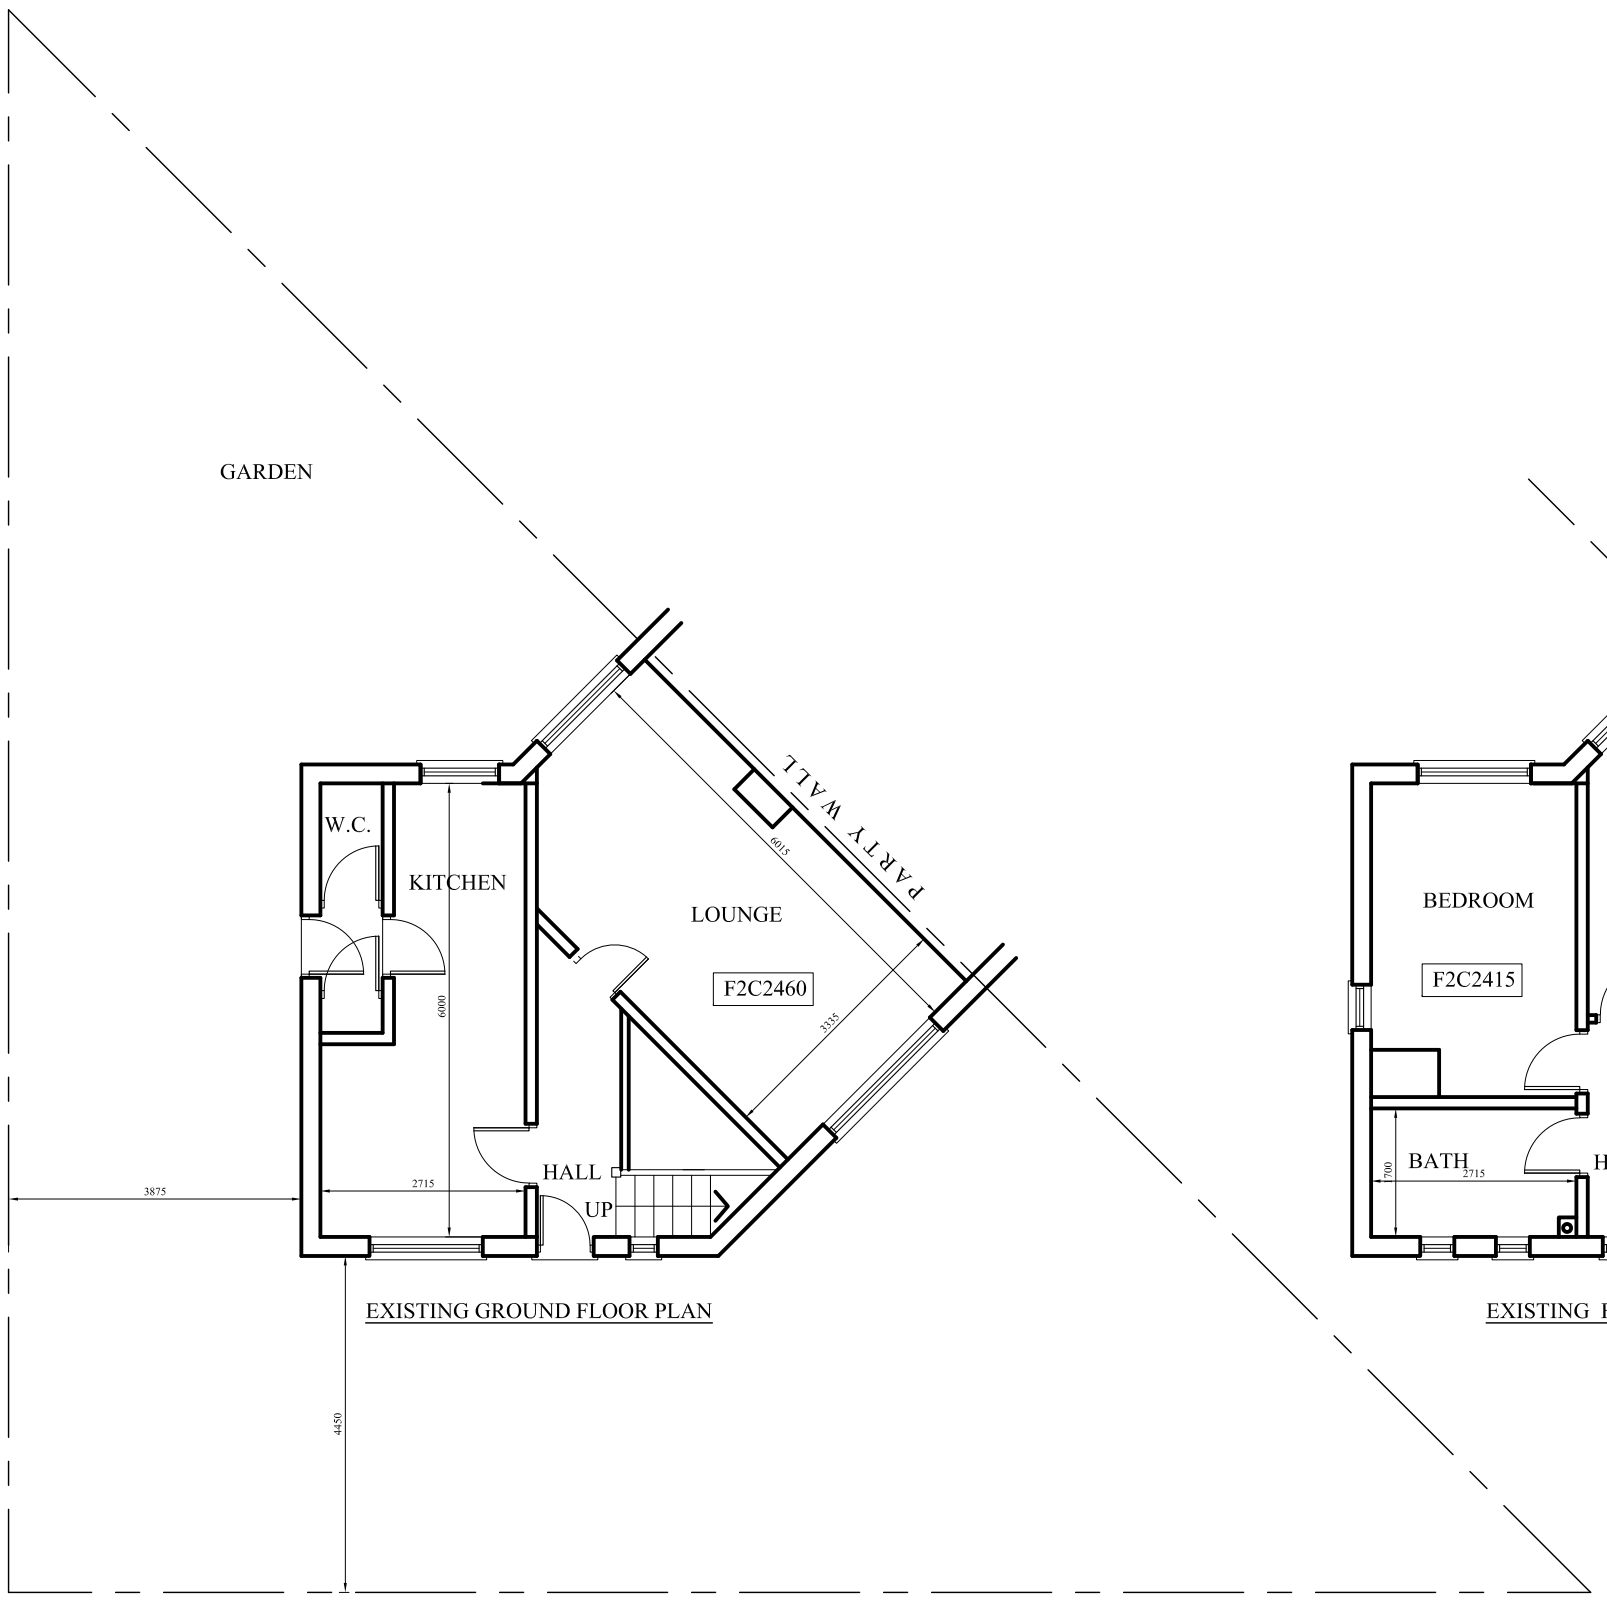

EXISTING GROUND FLOOR PLAN

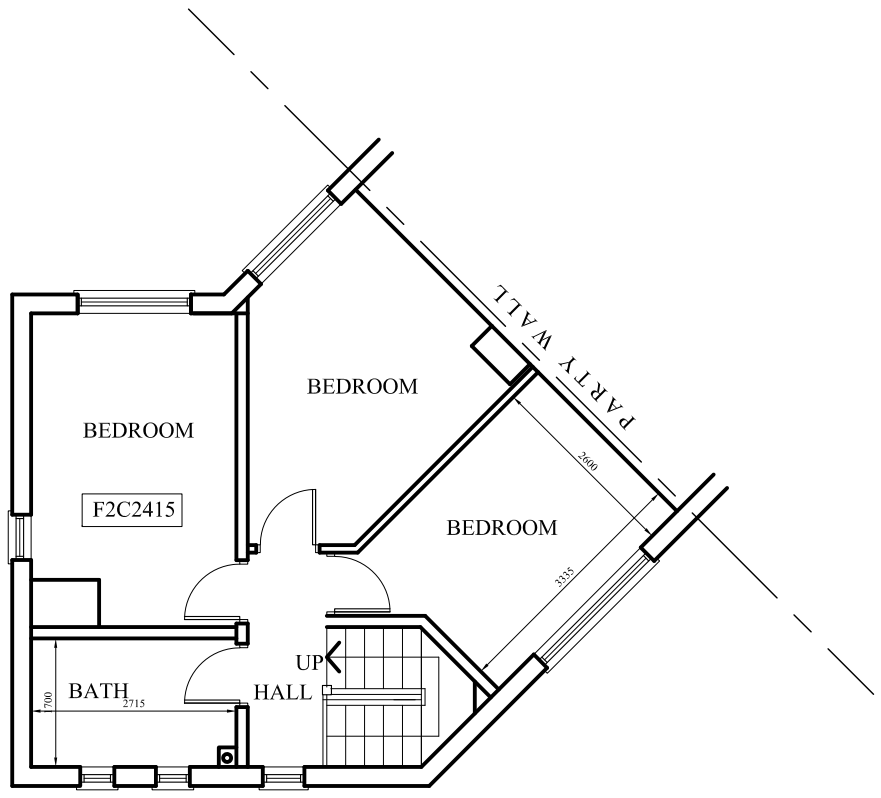

EXISTING FIRST FLOOR PLAN

PROJECT
176 Woodhouse Park, Wythenshaw

CLIENT
Mr. Tobias Singh

DRAWING TITLE
Existing Plan

JOB No	DRAWING No
	NA-P01

SCALE	DATE	REVISION
1:100@A3	Jan. 2025	

DRAWN | CHECKED BY -

t: 0782 895 3405
e: nadesignandbuilds@gmail.com

na design