



EXISTING FRONT ELEVATION

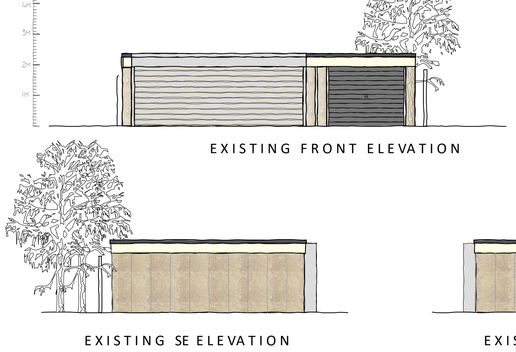


EXISTING REAR ELEVATION

EXISTING SE ELEVATION


EXISTING NW ELEVATION

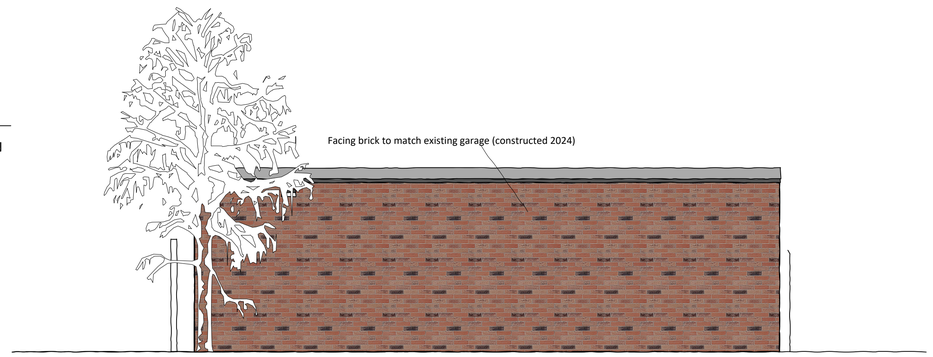


PROPOSED REAR ELEVATION

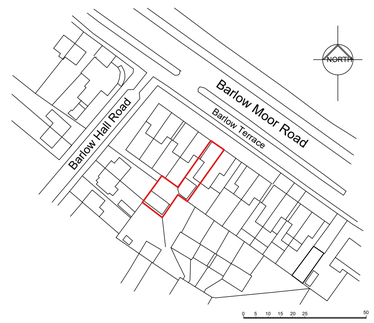

Location plan
1:1250@A1

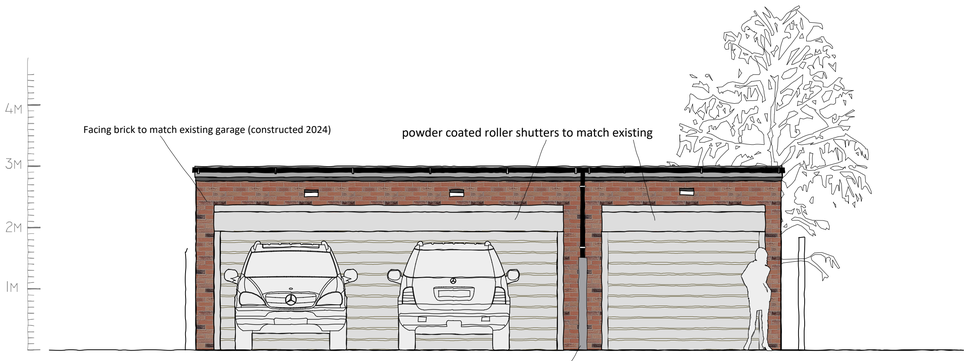


PROPOSED FRONT ELEVATION

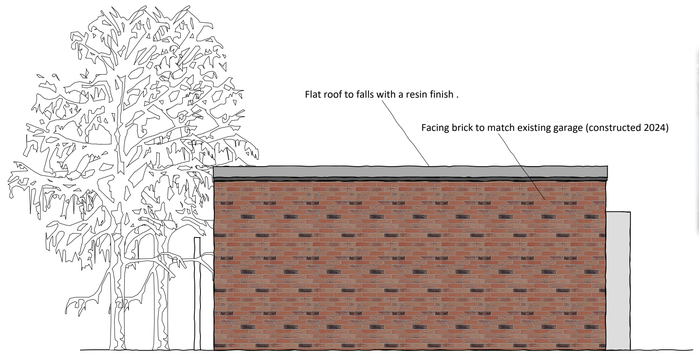


PROPOSED SE ELEVATION



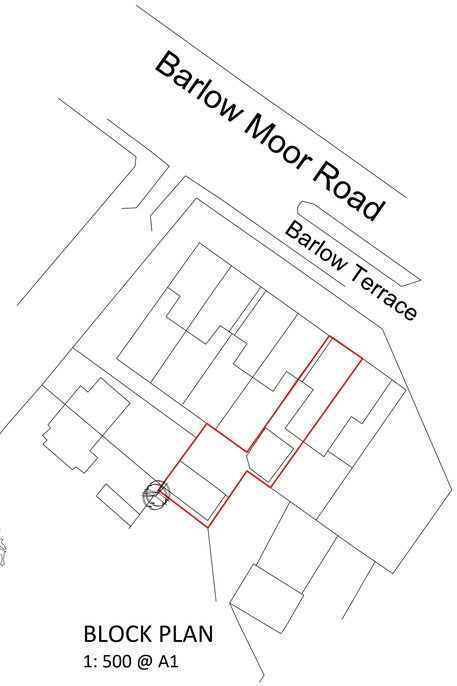


BLOCK PLAN
1: 500 @ A1

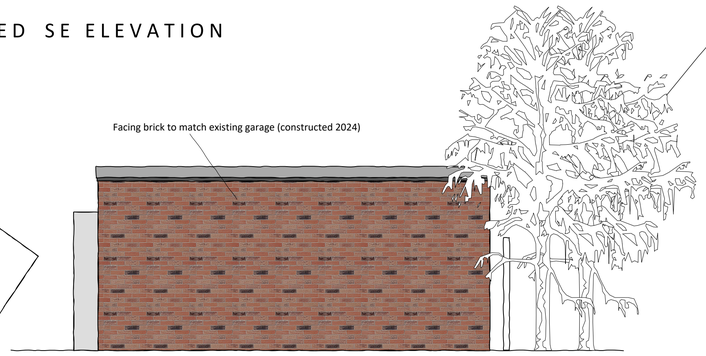


PROPOSED NW ELEVATION

263 BARLOW MOOR ROAD - CHORLTON

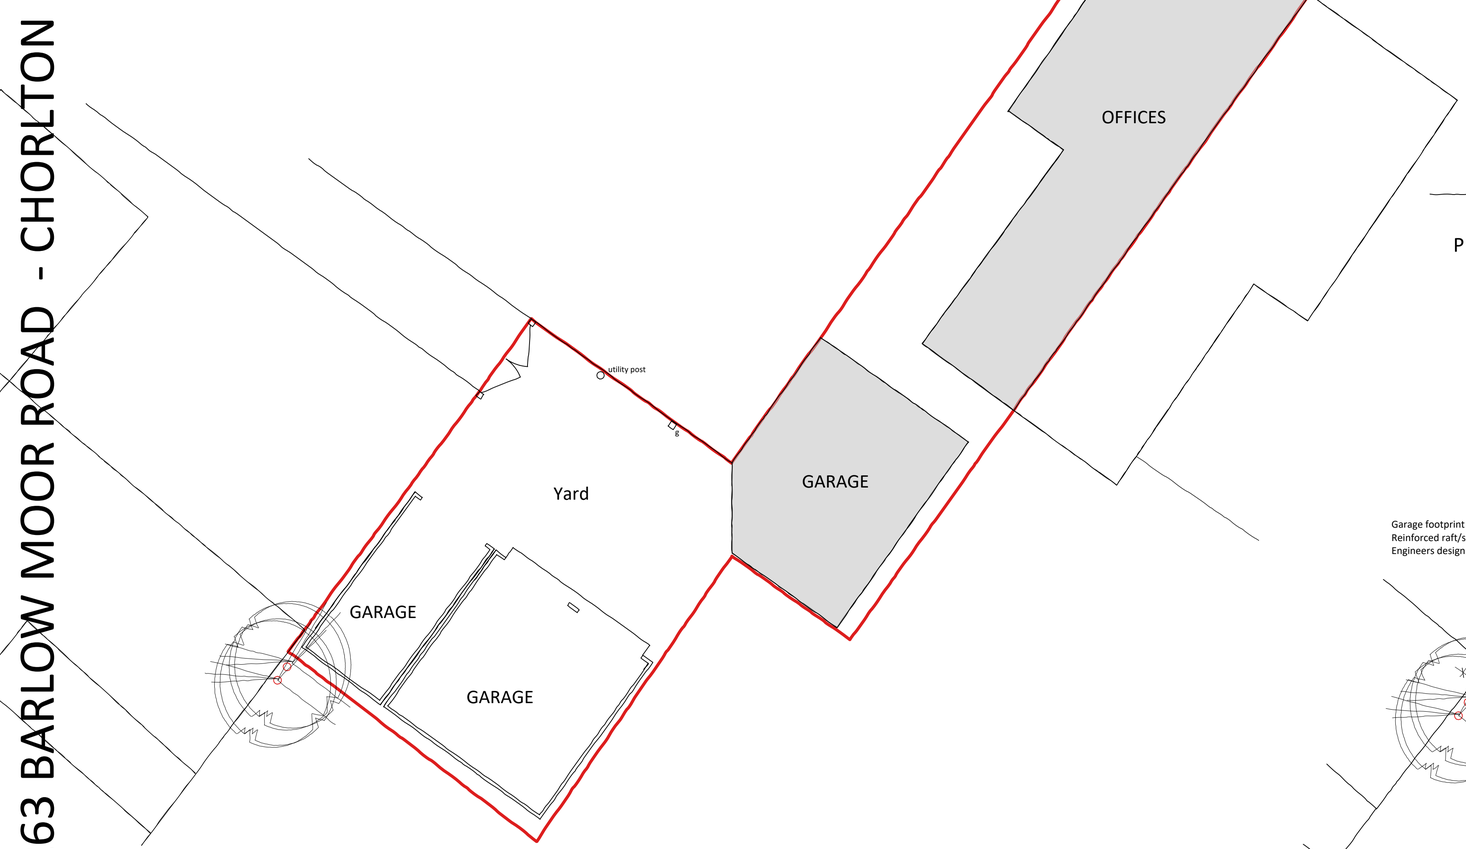

EXISTING SITE PLAN 1:100 @ A1

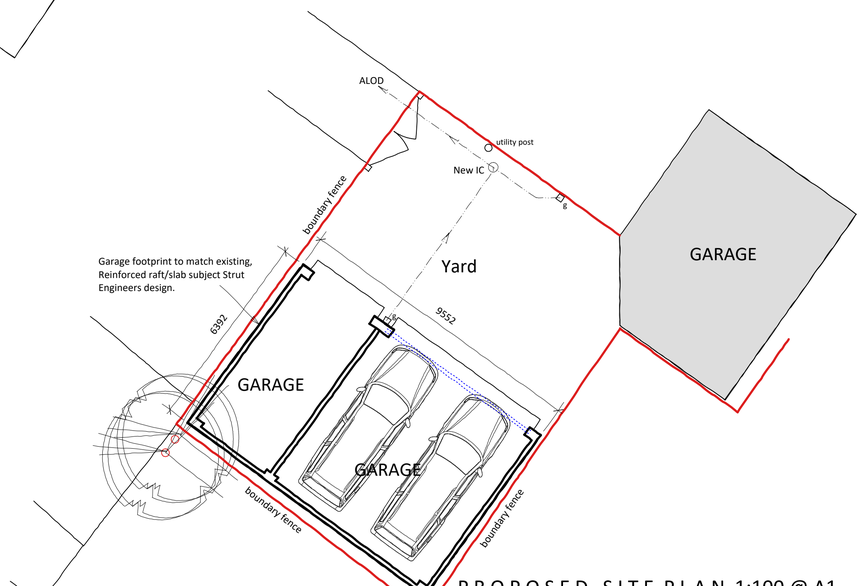

PROPOSED SITE PLAN 1:100 @ A1

IMPORTANT

THE CONTRACTOR WILL BE RESPONSIBLE FOR SETTING OUT THE WORK. ALL DIMENSIONS MUST BE OBTAINED FROM OR CHECKED ON SITE.FIGURED DIMENSIONS TO BE USEDIN PREFERENCE TO SCALE.

REVISIONS
A. facing Material Changed 09/04/24

IW DESIGN
Architectural Design ○ Surveying Services
Tel:- 0161 - 903 - 9423
Mo:- 07786240766
iwdesignservices@virginmedia.com

PLANNING APPROVAL ONLY

Project
263 BARLOW MOOR ROAD
CHORLTON M21 7GJ
Replacement Garages

Title
PROPOSED PLANS AND ELEVATIONS

Drawn IAW

Scale 1:1250,1:500,1:100, Date APR 2025

Dwg. No. 263BR/010A