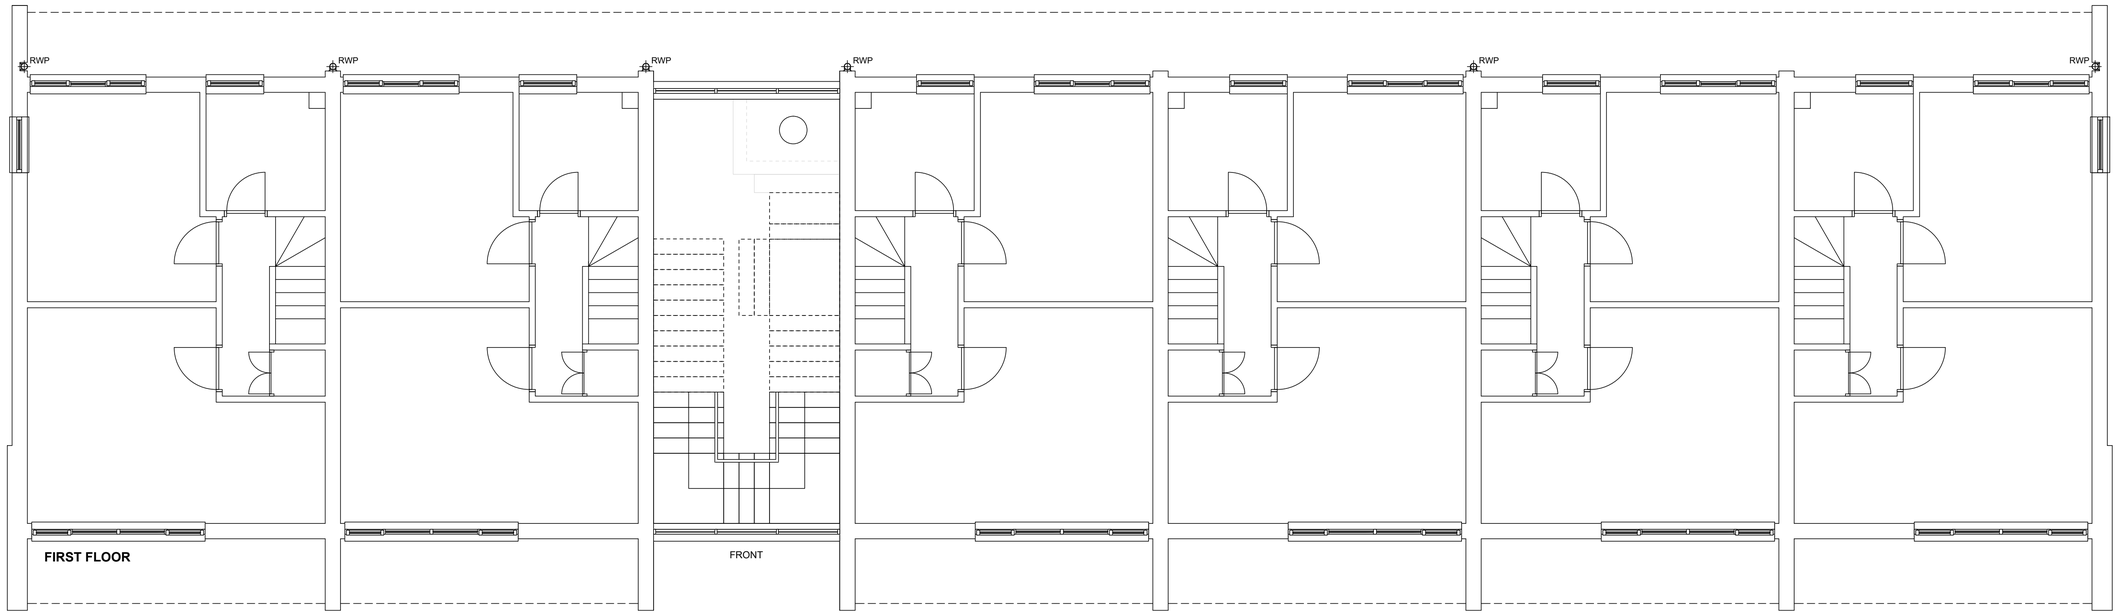
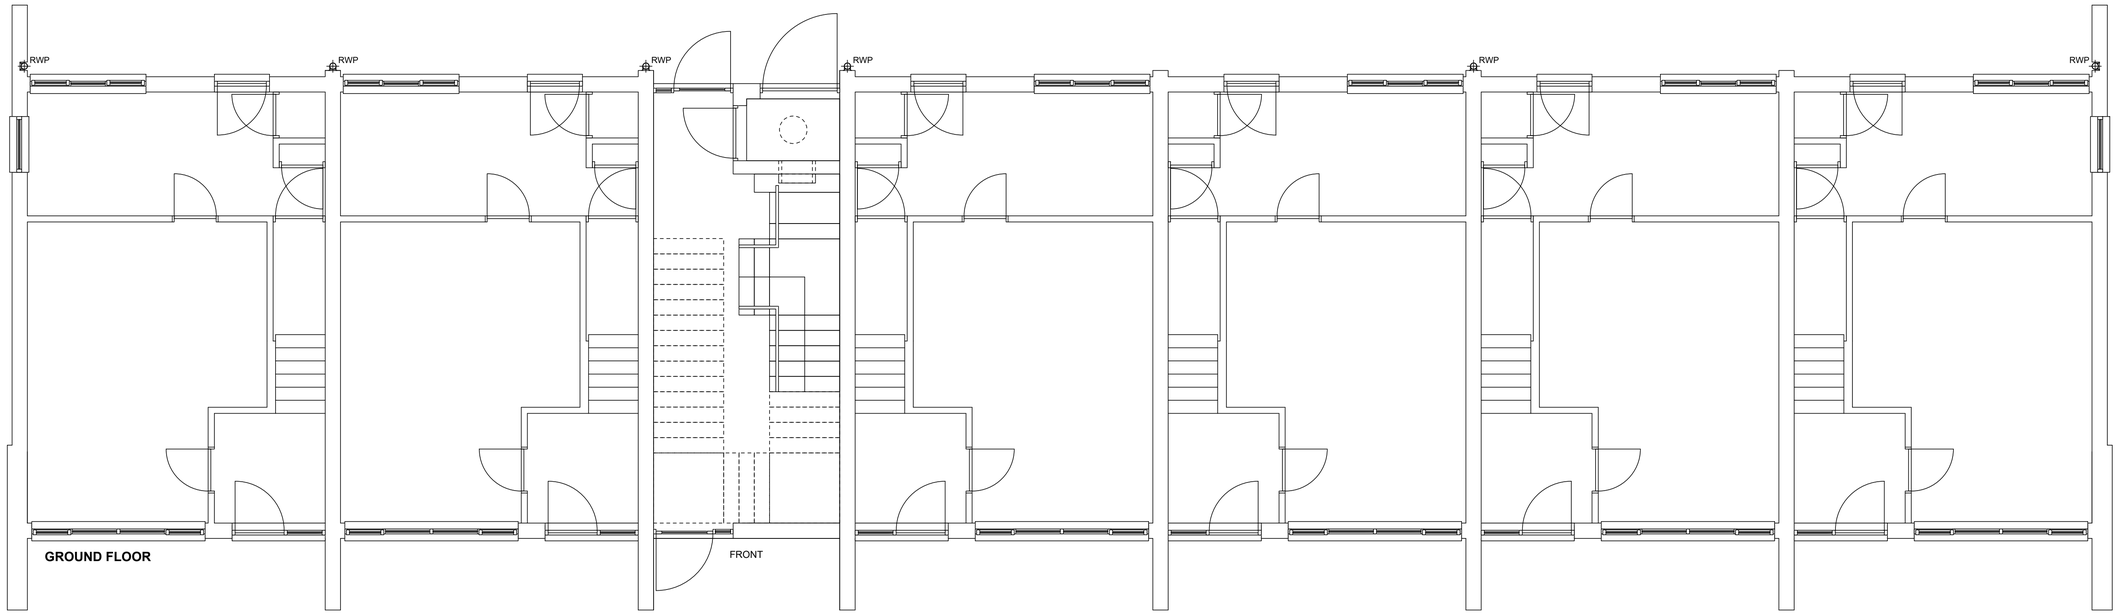



**FIRST FLOOR**



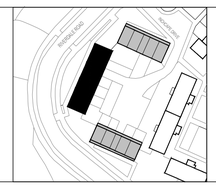

**GROUND FLOOR**

NORTH

0 0.5 1.0 1.5 2.0 2.5 5.0m

The copyright of this drawing is vested with Corstorphine & Wright Ltd and must not be copied or reproduced without the consent of the company.

| Rev. | Description | Date | Drawn | Chk. |
|---|---|---|---|---|
| P-00 | PLANNING ISSUE | 21.05.25 | DN | RE |




Client

**NORTHWARDS HOUSING**

Project

**RIVERDALE MAISONETTES FABRIC FIRST REFURBISHMENT**

Drawing Title

**EXISTING GROUND AND FIRST FLOOR PLANS - WEST BLOCK**
**13-23 RIVERDALE ROAD**

Drawing Status

**PLANNING**

**Corstorphine & Wright**

**Manchester Studio**
Tribeca House, 21-27 Dale Street, Manchester M1 1EY
0161 272 8100
**corstorphine-wright.com**

| Drawing No. | Revision |
|---|---|
| 23746-2005 | P-00 |

| Drawn | Checked | Paper Size | Scale | Date |
|---|---|---|---|---|
| PR | KE | A1 | 1:50 | 21.05.25 |