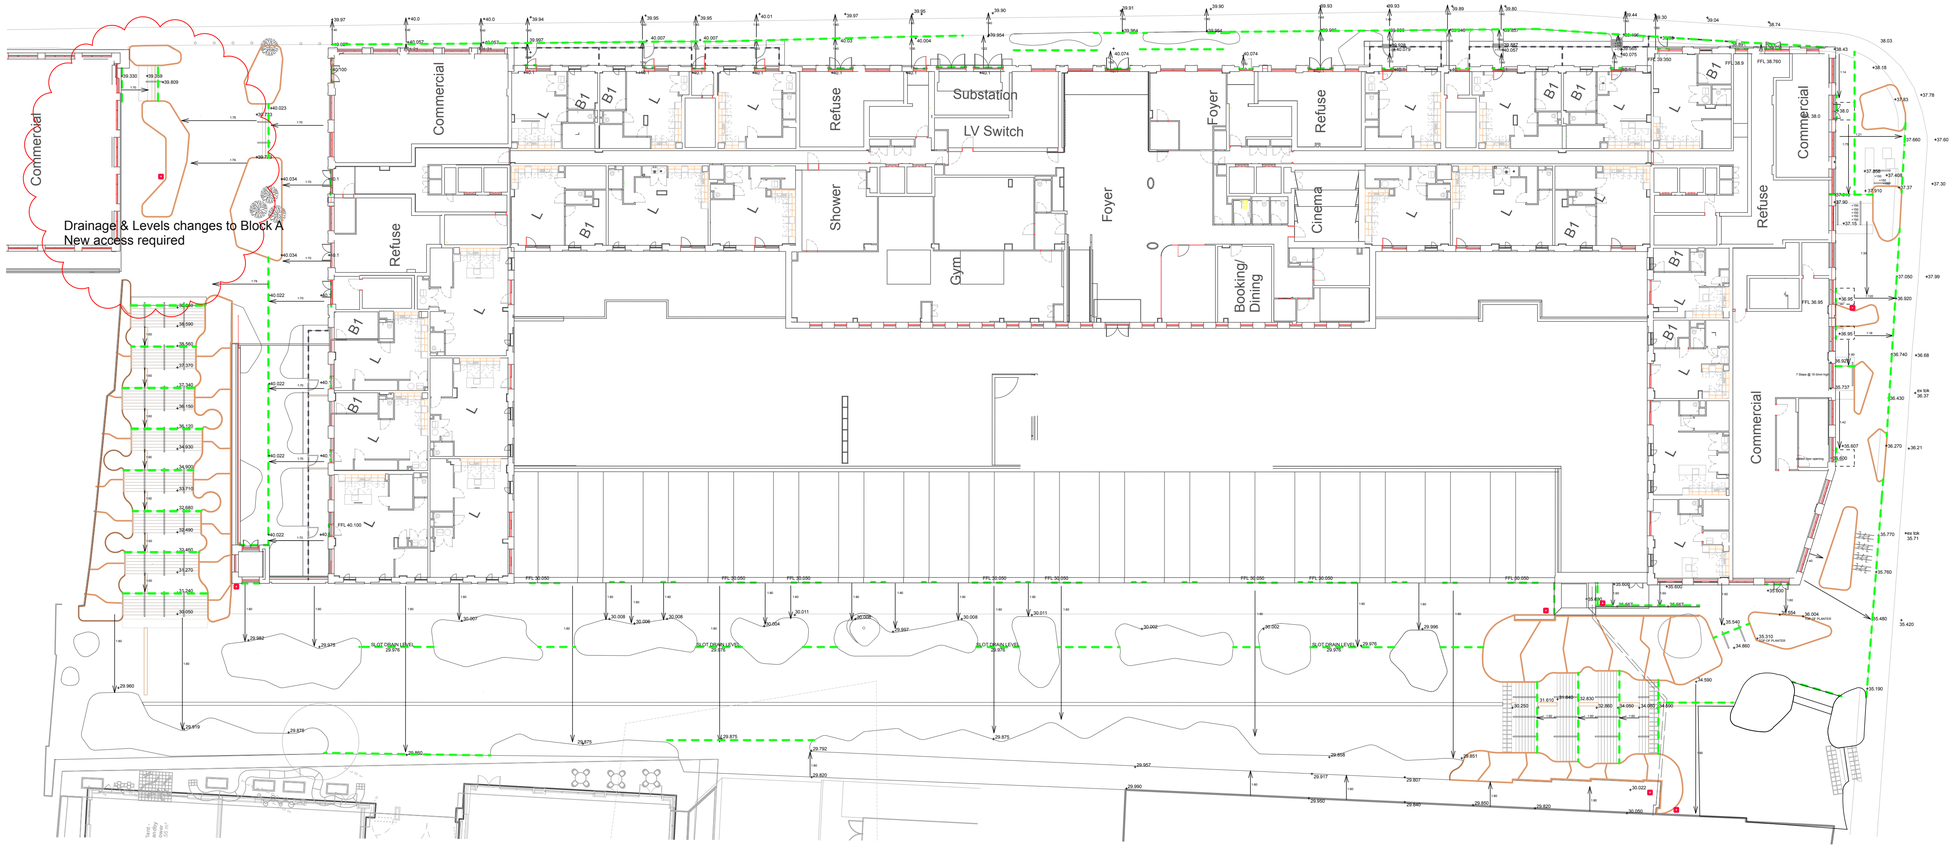


1 Indicative Levels
Scale: 1:280

No dimensions are to be scaled from this drawing. All dimensions are to be checked on site.
Area measurements for indicative purposes only.

This drawing is the property of Wright Landscapes Limited. No part of the drawing may be reproduced in any manner without permission from Wright Landscapes Limited.

All Wright Landscapes drawings to read in conjuction with architectual / engineers plans & details.

ALLUMINIUM SLOT DRAIN /
Product: Slot drain
Size: 20mm
Colour: Aluminium finish
Supplier: Aco or similar approved

GULLEY
Product: Ductile Iron Gully Grate
Size: 420mm x 420mm
Colour: Black
Supplier: Contractors choice

Additional gulleys
Refer to Engineers drainage plans-
for gulley positions

Revision	Date	Description	Drawn	Approved
S5-P03	11-06-25	For Construction	SB	NW
S4-P02	19-08-24	Levels revised around Block A	SB	NW
S4-P01	30-07-24	First Issue	SB	NW

WRIGHT LANDSCAPES LIMITED

E: info@wrightlandscapes.co.uk
W: www.wrightlandscapes.co.uk
T: 01244 541959

HEAD OFFICE
Pickmere Lane, Pickmere, Knutsford,
WA16 0JL

CLIENT DOMIS CONSTRUCTION

PROJECT WATERHOUSE GARDENS

DRAWING TITLE Proposed Levels

DATE	SCALE
06/02/2024	as shown
DRAWN	**SIZE**
SB	A1
APPROVED	**WORKSTAGE**
NW	Stage 4

DRAWING NUMBER 1174-WRI-XX-XX-DR-L-0011
SUITABILITY S5
REVISION P03

© Wright Landscapes Limited