
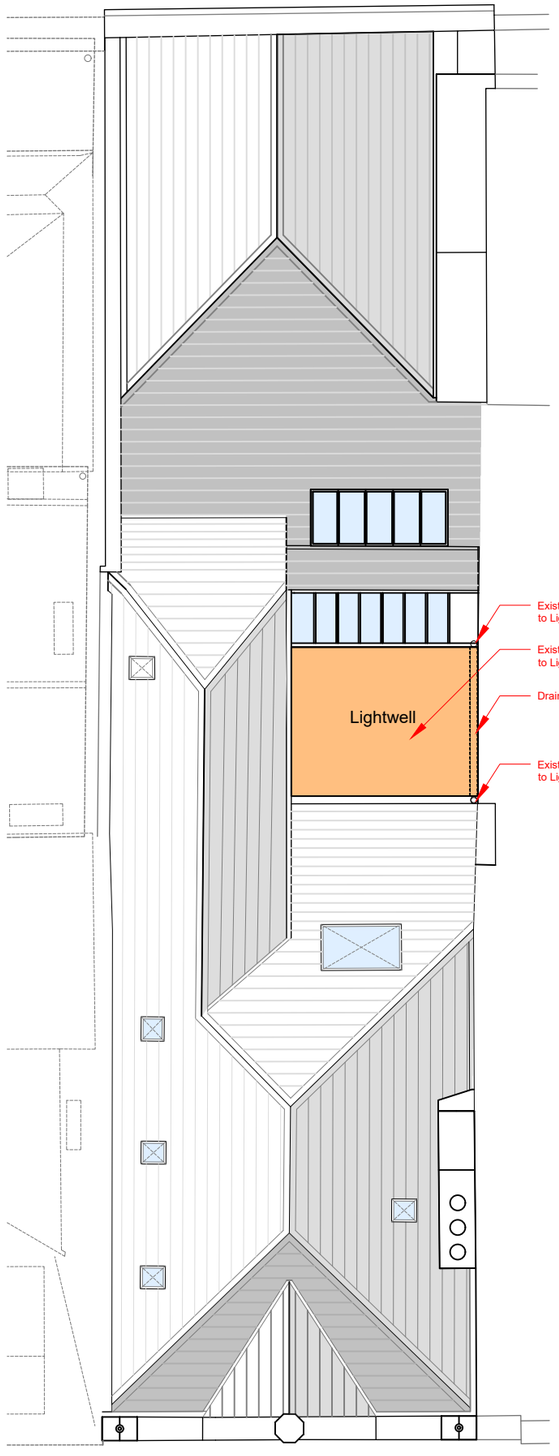


48 King Street

EXISTING -

SCHEMATIC ROOF PLAN:

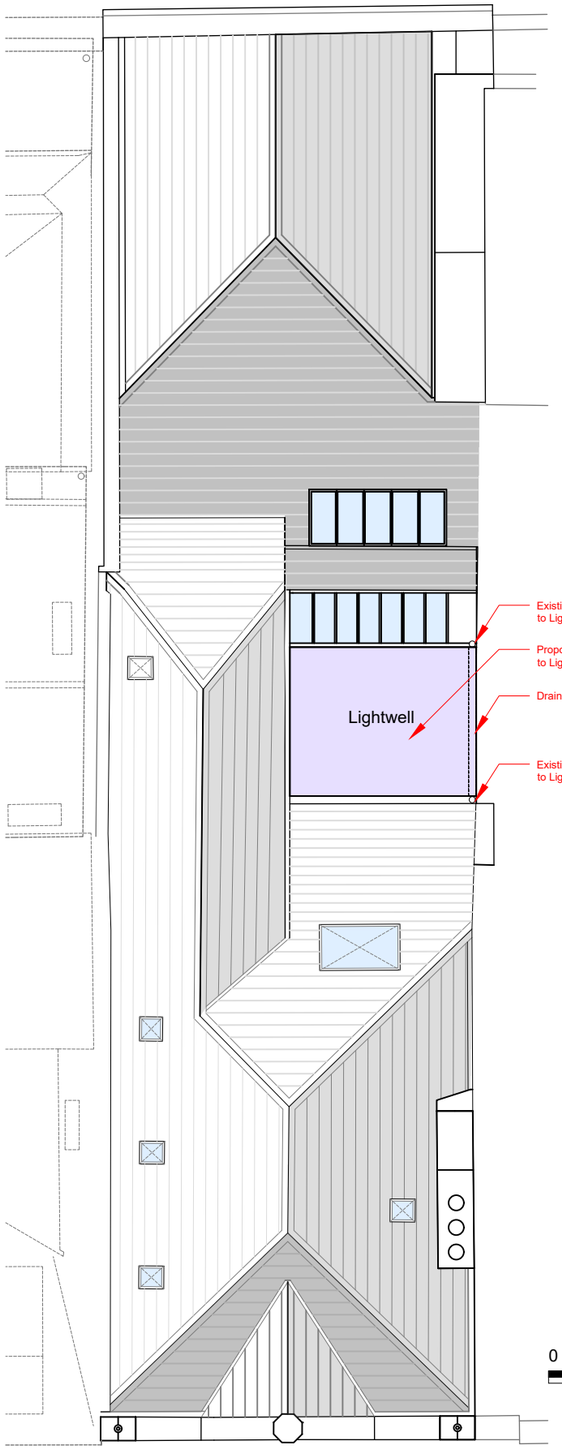

48 King Street

PROPOSED -

SCHEMATIC ROOF PLAN:

0 1 2 3 4 5 metres

Do not scale this drawing - In all cases figured dimensions to be followed
All dimensions to be checked on site before work commences
© This drawing is the copyright of DTZ and may not be reproduced in part or in whole without prior written permission

Notes

Rev	Description	Date	Drawn
A	Additional notation.	16.06.25	SS

CUSHMAN & WAKEFIELD

Project and Building Consultancy
North West

No. 1 Marsden Street
Manchester
M2 1HW

Tel: +44 (0) 161 236 9595
Fax: +44 (0) 121 228 7097

Client: Glasgow City Council.

Project: Lightwell Flat Roof at 48 King Street, Manchester.

Drawing: Existing & Proposed Roof Plans.

Scale: 1:100 - A3 Drawn by: SS.

Date: 17.02.25 Checked by:

Drawing Number: 758.01 Revision: A