


1 Proposed Site Plan
1 : 200

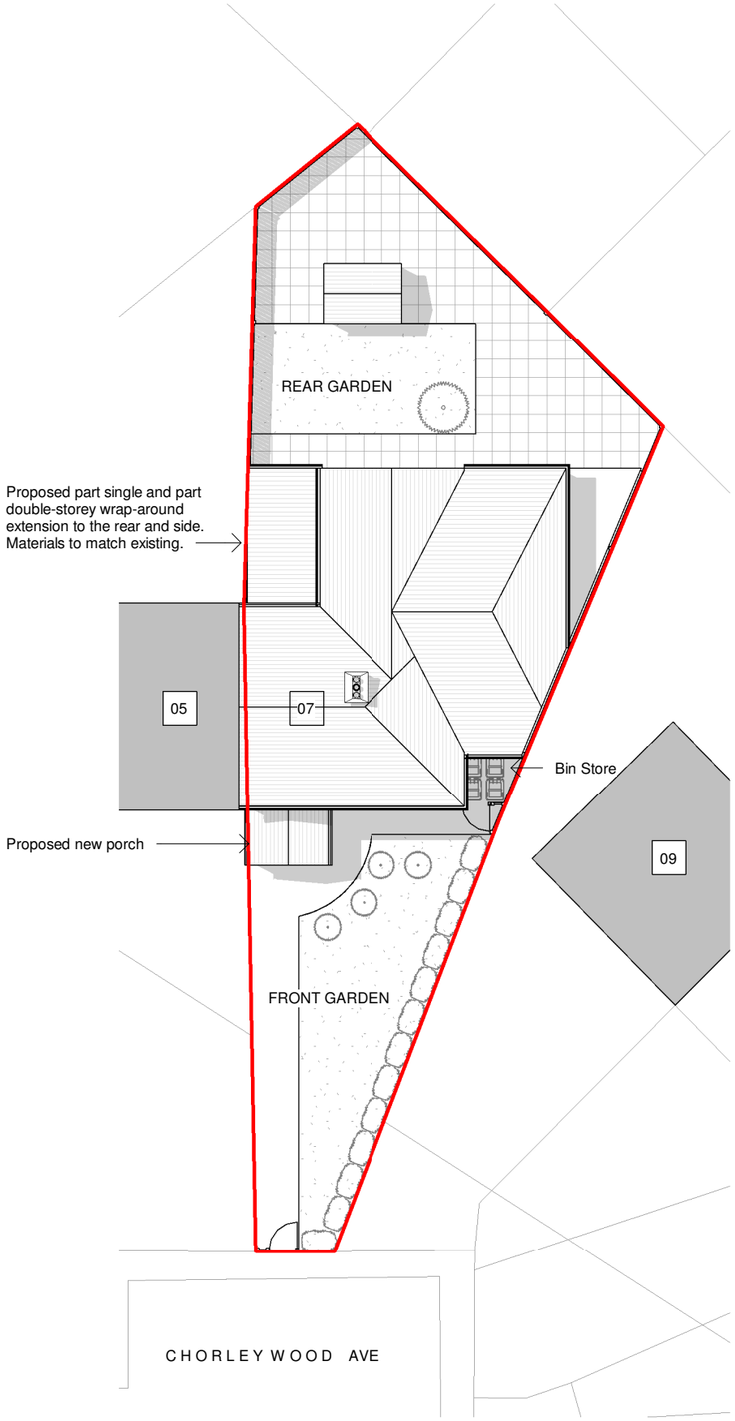

2 Proposed Rear 3D View



3 Proposed Front 3D View

0 2 4 6 8m
1:200

General Notes

The Architect shall have no responsibility for any use made of this document other than for that which it was prepared and issued.

All dimensions should be checked on site. Do not scale from this drawing

To be read in conjunction with all other Consultant's drawings.

The Architect to be immediately notified of any discrepancies.

Copyright on this drawing retained by the Architect.

LEGEND

Site Boundary

No.	Date	Dwn	App	Revision or reason for issue
P5	23/04/2025	AK	SH	Amended Roof
P4	22/04/2025	AK	SH	Amended Drawings
P3	27/03/2025	AK	SH	Amended Drawings
P2	19/03/2025	AK	SH	Amended Drawings
P1	18/03/2025	AK	SH	Initial Issue

Client
Muhammad Rafiq

createitstudios ... leave an impression
Create It Studios (NW) Ltd
3 Stevenson Square,
Manchester
M1 1DN
info@createitstudios.co.uk

Project Title
7 Chorley Wood Ave, Manchester M19 1HE

Scale / North Point
1 : 200

Drawing Title
Proposed Site Plan And 3D View

Drawing Number
A1598(02)AP001

Revision
P5

Drawing Status
Preliminary