


KEY MAP

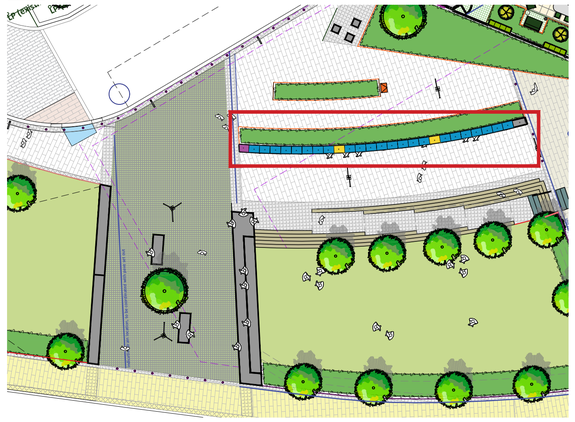


Plan
Scale 1:50

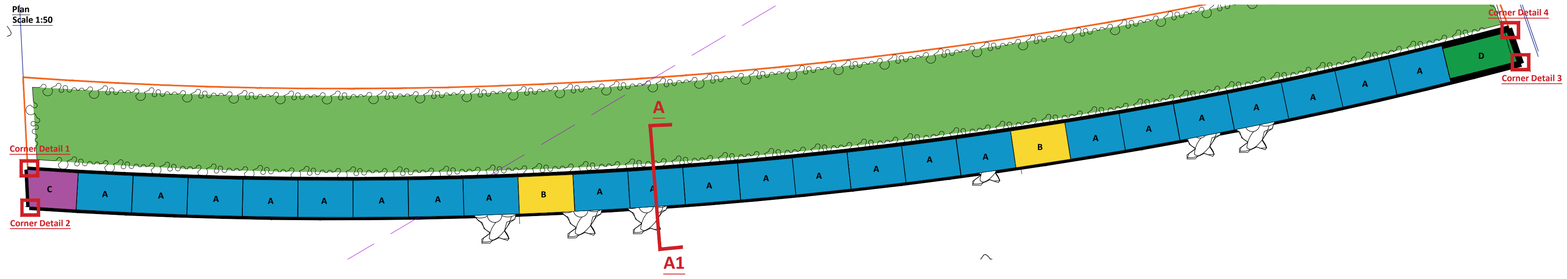


Front Elevation
Scale 1:20

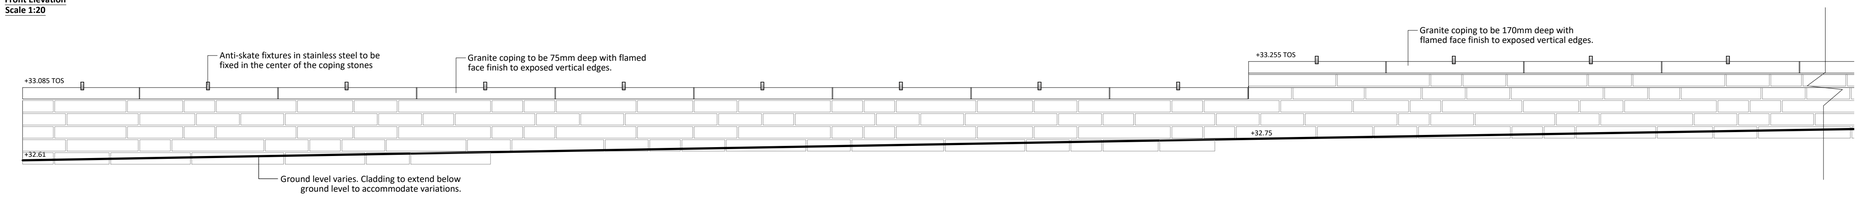

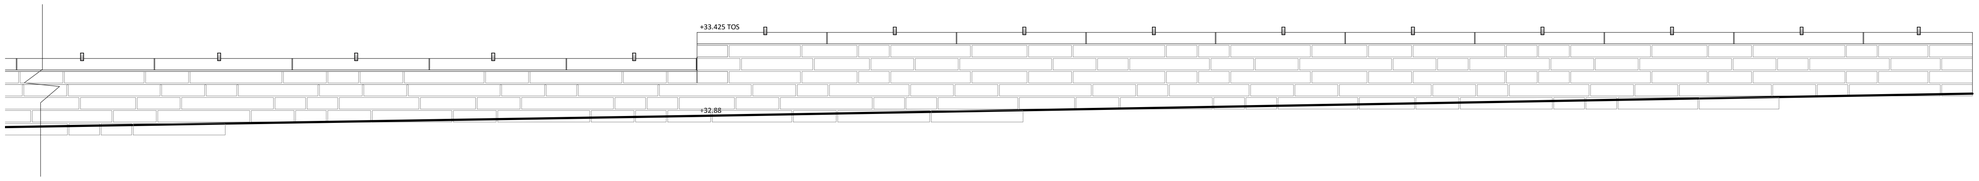


Coping Pieces Type A
Scale - 1:20

Plan

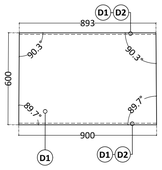


Elevation

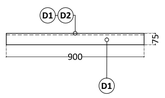


Coping Pieces Type B
Scale - 1:20

Plan

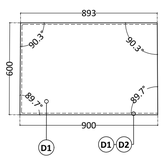


Elevation

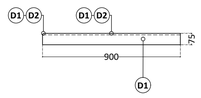


Coping Pieces Type C
Scale - 1:20

Plan

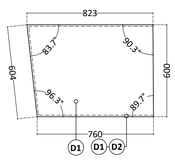


Elevation

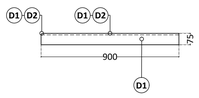


Coping Pieces Type D
Scale - 1:20


Plan

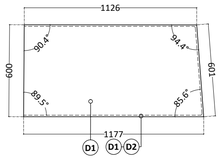


Elevation

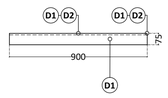


Corner Details 1/2 - 1:20

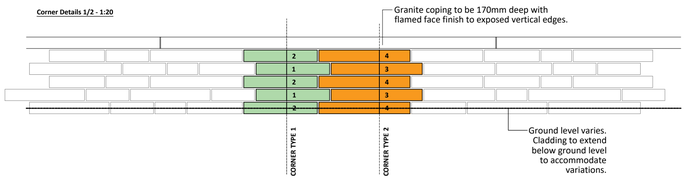

Corner Details 3/4 - 1:20

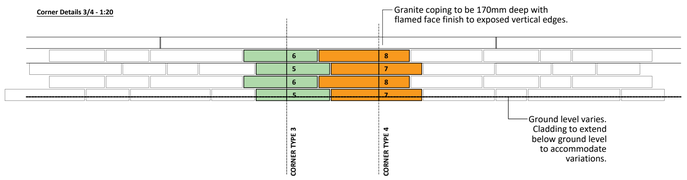

Corner Cladding Pieces - 1:20

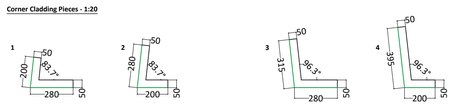


Corner Cladding Pieces - 1:20




NB: Coloured line denotes face to have flamed textured finish. all units 75mm height, 50mm depth

Standard Cladding Pieces - 1:20

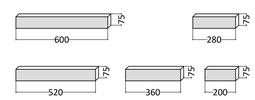

Granite standard cladding pieces -5 lenghths between 200mm and 600mm to be arranged randomly on wall. All units 75mm height, 50mm depth. Standard pieces adjacent to special corner pieces to be cut on site to correct measurements, but shouldn`t be cut less, than 200mm. All standard pieces to have 1 edge (exposed edge) with split face finish. All mortar joints between cladding pieces to be 10mm and filled with UltraScape cempoint Dark Grey by Instarmac or similar approved.

Section A-A1
Scale 1:20

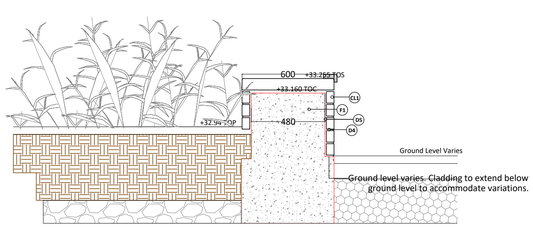

SPECIFICATION

Coping Units:
Blanco Cristal Granite coping, size refer to details, exposed faces to be flamed, supplied by Hardscape or similar approved

Cladding Units:
Blanco Cristal Granite standard cladding pieces, 5 lenghths between 200mm and 600mm to be arranged randomly on wall. All standard pieces to have exposed face with flamed finish. As supplied by Hardscape or similar approved

Coping and Cladding Detail:
D1 - Flamed finish
D2 - 10mm pencil edge
D3 - 5mm joints
D4 - Mortar joints between cladding pieces to be 10mm and filled with UltraScape cempoint Dark Grey by Instarmac or similar approved.
D5 - 10mm UltraScape slipbond by Instarmac or similar approved.

Accessories
A1 - Anti-skate fixtures in stainless steel matte satin finish. Product: Lozenge - Anti skate sud supplied by STUDMARC or similar approved.


Foundations
F1 - Concrete formwork / build up to engineers details

NB: ALL JOINTING FOR COPING/ CLADDING AND SOLID PIECES MUST ALIGN

ALL FIXINGS AND SUPPORT FRAME TO FABRICATORS DETAILS, WHILST MAINTAINING DESIGN INTENT. ALL FIXINGS ARE TO BE HIDDEN. FINAL FABRICATION DETAILS TO BE CHECKED BY LANDSCAPE ARCHITECT PRIOR TO PRODUCTION.

Precedent Images of Anti-Skate



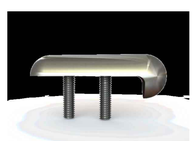

GENERAL NOTES

1. This drawing is the copyright of TPM Landscape Ltd and cannot be reproduced in any form without the consent of the company.
2. This drawing is to be read in conjunction with detail landscape drawings, details and specification.
3. This drawing is to be read in conjunction with all relevant Architects', Engineer's, Specialists, Bills of Quantities and Specifications.
4. The insertion of any firm or proprietary brand on this drawing is an indication of the class or quality required and does not exclude the use of alternative materials that are equal in performance, quality and appearance, provided that they have been approved in writing by the Landscape Architect.
5. The Contractor is responsible for accurately ascertaining the position of underground services and responding to all relevant service easement requirements.
6. All dimensions are in millimetres unless stated otherwise, for the purposes of construction this drawing must not be scaled and only written dimensions used. Written and scaled dimensions to be checked on site, any discrepancies reported prior to work commencing. IF IN DOUBT PLEASE ASK.
7. All work and materials are to be in accordance with the relevant British Standards and Code of Practice.
8. All Proprietary products are to be used strictly in accordance with the manufacturer's instructions and details.

REVISION NOTES

Rev	By	Description	Date
P1	JS	First Issue	28.03.25

Client
Renaker Build Ltd

Project
Plot F, Manchester

Description
Feature Seating Details

Status
For Comment

Scale @ A1	Drawn	Checked	Date
1:20	JS	CT	28.03.25

Drawing number
Z1-TPM-G710-DE-XX-3851 306

Revision
P1

tpm landscape
chartered landscape architects
address: 4th Floor Studio 10 Little Lever St Manchester M1 1HR
tel: 0161 235 0600 fax 0601 email info@tpmlandscape.co.uk